

City Plan Commission Agenda
January 14, 2020
Reedsburg City Hall Council Chambers
6:00 PM

NOTICE IS HEREBY GIVEN THAT A MAJORITY OF THE MEMBERS OF THE COMMON COUNCIL MAY ATTEND THIS MEETING TO GATHER INFORMATION ABOUT A SUBJECT OVER WHICH THE COMMON COUNCIL HAS DECISION-MAKING AUTHORITY. IF A QUORUM OF THE COMMON COUNCIL ATTENDS THIS MEETING, NO ACTION WILL BE TAKEN BY THE COMMON COUNCIL AT THIS MEETING.

CALL TO ORDER

APPROVAL OF MINUTES

I. APPROVE MINUTES FOR THE MEETING HELD ON DECEMBER 10, 2019:

THE COMMITTEE WILL RECEIVE INFORMATION ON NON-AGENDA TOPICS BROUGHT BEFORE THE COMMITTEE BY MEMBERS OF THE PUBLIC. THE COMMITTEE WILL NOT DISCUSS THESE TOPICS, AND WILL NOT TAKE ACTION ON ANY OF THEM AT THIS MEETING

I. GENERAL BUSINESS:

- A. Consider recommending Certified Survey Map to divide existing tax parcel into two parcels and conditioned on Town of Winfield approval. E6384 Bass Rd; Parcel#042-0765 - Robert & Judith Bass.
- B. Consider Site Plan Review for a cooler and dock addition with driveway relocation. - 1120 Commercial Ave; Parcel#1699-1 - Saputo Cheese USA Inc.
- C. Consider Site Plan Review to convert former storage/office building (Riberich Plumbing) into retail (Slama's) - 2160 E Main St; Parcel#2232 - Hillsboro Equipment.
- D. Consider Conditional Use Permit for a home business. The business would be for a firearms business that serves as a location for storage and pick-up of firearms that customers order. - 430 Vine St; Parcel#1042- James McCoy.
- E. Consider Site Plan Review for a new public works and parks & rec garage to be relocated from S. Walnut St. - 620 Wengel Dr; Parcel#2243-3 - City of Reedsburg.
- F. Consider Site Plan Review for a garage addition to the Reedsburg Police Dept. - 200 S Park St; Parcel#1013-1 - City of Reedsburg.

II. ADJOURN:



The City of Reedsburg does not discriminate on the basis of disability in the admissions or access to, or treatment of or employment in, its programs or activities. Disability-related aids or services, including printed information in alternate formats, to enable persons with disabilities to participate in public meetings and programs are available by calling (608) 524-6404. To be able to meet the needs of a request for a different format contact the City Clerk-Treasurer at 134 S. Locust Street, Reedsburg, WI at least 48 hours prior to the commencement of the meeting so that any necessary arrangements can be made to accommodate each request.

Reedsburg Plan Commission

December 10, 2019



Mayor Dave Estes called the meeting of the Reedsburg Plan Commission to order at 6:00 PM in Reedsburg City Hall.

Present: Alder Dave Knudsen, Alder Mike Gargano, Steve Zibell, Richard Braun, Greg Finkel, Dan DeBaets

Absent: None

Staff: Tim Becker, Brian Duvalle

Approval of Minutes: Motion by Gargano, seconded by Braun to approve the 10/28/19 meeting minutes.
Motion approved

Consider Conditional Use Permit (CUP) for a Community Based Residential Facility (CBRF) for up to eight residents. – 1395 Pineview Dr; parcel #1457 – David & Rebecca Knull.

Duvalle stated that the number of CBRF residents now exceeds the State requirement for review discretion. Rebecca Knull stated that they own two similar CBRFs on Fawn Valley Dr and S Grove St. They house developmentally disabled residents from 30-80 years old. They also own a similar house in Baraboo that has mobility and size problems that they cannot correct. Some of their residents have jobs and are visible in the community. The proposed house will work for their current needs.

Gargano asked if the State license was general or specific to the house, which is specific. Inspections can be done day or night and are more than just a walk-thru. Braun asked how many Baraboo residents would move, which will be six for sure if not all eight. There is one staff member there 24 hours. Traffic would consist of a VARC bus and taxis. Discussion held on a past unruly resident. Attorney Joe Hasler explained the State law for CUP review, including substantial evidence and using facts for decisions and conditions rather than personal preferences.

John Murphy stated he lives next door and has for 36 years. His house is about 20.5' from the neighboring house. He reviewed online comments about Casa de Oakes, some from past employees. Elizabeth Weiss is concerned about neighborhood property values and safety. She stated it is a relatively small lot and house and questioned bringing in other residents from other cities.

Tricia Anderson stated there are 25 children in the neighborhood. She added that she is a nurse and questioned an emergency plan and discussed DHS 83 standards.

Shannon Wais is the Knull's daughter and grew up next to the Fawn Valley facility. She has worked in these facilities and commended their residents.

Larry Jatho stated he has experience with developmentally disabled residents and that has not always been positive. He questioned the 20' house separation (16' is minimum) and substantial evidence requirement.

Nate Stenerson has experience from another group home and questioned neighborhood safety.

Jake Krueger asked about adding conditions to the CUP upon its sale.

Steve Sutton also questioned what would happen once the Knulls sell in the future.

John Murphy stated that the Knulls could look for houses in a different area that would better serve their business.

Rebecca Knull stated they do not take in violent people. She read letters of support from other facility neighbors and added that the Fawn Valley Dr is also on a cul-de-sac like Pineview Dr. Federal regulations allow up to eight residents in these facilities. This proposed facility would be Class CNA, non-

ambulatory. Its residents must have the cognitive and physical ability to exit the house in case of emergency.

Knudsen questioned the liability of requiring background checks. According to Hasler, doing so could cause problems with open records, HIPAA, and discrimination and may not meet the substantial evidence requirement. Braun asked about parking, which is normally off-street. Becker stated no problems when he lived next door to or across the street from a similar facility for 10 years and responded to worse houses than these.

Motion by Knudsen, seconded by Gargano to approve the CUP as presented for a Class CNA CBRF and with the following conditions:

1. All permits and licenses be obtained for all City, County, State, and Federal government regulations.
2. The CUP will expire upon the sale of the property or a change in management of the CBRF.

Motion approved (6-1, Finkel)

Consider recommendation for rezoning property from R-2 Residential to R-3 Residential. – 152 8th St; Parcel #1585 – Alex Bergenske.

Bergenske stated that he wants to add a fourth unit in the basement of this apartment building. Discussion held on future parking possibilities.

Motion by Estes, seconded by Braun to recommend approval of the R-3 rezoning to Council.

Motion approved

Discuss possible rezoning of residential use properties on E Main St.

A map was presented with several properties on E Main St that have residential dwellings on them but are zoned B-2 Business.

Motion by Knudsen, seconded by DeBaets to adjourn at 7:42 PM.

Motion approved

Respectfully submitted,

Brian Duvalle
Planner/Building Inspector

Plan Commission
Staff Report

DATE: 1/14/20

APPLICANT: Robert & Judith Bass

LOCATION: E6384 Bass Rd; Parcel #042-0765

ZONING: Agricultural

PROPOSED LAND USE CHANGE: Certified Survey Map

DESCRIPTION OF PROPERTY/IMPROVEMENTS: Consider recommending Certified Survey Map to divide existing tax parcel into two parcels and conditioned on Town of Winfield approval.

General Findings

SURROUNDING LAND USES:

- North – Agricultural
- West – Agricultural
- South – Agricultural, Residential
- East – Agricultural, Residential

ZONING:

- North- Agricultural
- West- Agricultural
- South- Agricultural
- East- Agricultural

TOPOGRAPHY: Floodway, Flood fringe

STREET R.O.W./TRAFFIC/ACCESS: County Hwy F / Bass Rd, 66' ROW

ENVIRONMENTAL HAZARDS/CONDITIONS: None known

COMPREHENSIVE PLAN DESIGNATION: Agricultural, Rural Residential

Exhibit List

- A. City of Reedsburg Comprehensive Plan
- B. Zoning Ordinance, City of Reedsburg, Wisconsin
- C. Tuesday, January 14, 2020, Plan Commission Agenda
- D. Land Use Change Application
- E. Staff Report
- F. Request for Review
- G. Notice of Public Meeting

City of Reedsburg Land Use Application

134 S. Locust St.
PO Box 490
Reedsburg, WI 53959

Ph: 608-524-6404
Fax: 608-524-8458
bduvalle@ci.reedsburg.wi.us

APPLICANT: Robert and Judith Bass

ADDRESS: E6391 Bass Road **CITY:** Reedsburg **STATE:** WI

ZIP: 53959 **PHONE:** 363-0222 524-6050 **FAX:** _____

E-MAIL: _____

PROPERTY OWNER: (if different from Applicant) _____

LOCATION: intersection of Bass Road and HWY K **PARCEL #:** 042-0765-00000

LAND USE CHANGE REQUESTED

(Please describe one or more as applicable – attach extra pages/maps if necessary)

☐ **Conditional Use Permit:** _____

For **CONDITIONAL USE PERMIT** requests, also answer "A" on the opposite side.

☐ **Zoning Variance:** _____

For **VARIANCE** requests, also answer "B" on the opposite side.

☐ **Zone Change (Rezoning) - From:** _____ **To:** _____

☒ **Certified Survey Map (C.S.M.):** 2 Lot CSM

☐ **Preliminary Plat:** _____ **Final Plat:** _____ **Name of Plat:** _____

☐ **Flood Plain Zone Change: From:** _____ **To:** _____

☐ **Comprehensive Plan Amendment:** _____

☐ **Other:** _____

AFFIDAVIT

I certify that the information and plans submitted are true and accurate to the best of my knowledge. I also give permission to City zoning officials to enter my property for inspection purposes.

1

Applicant Signature / Date

Robert H Bass, 11-22-19

Owner Signature / Date

Extraterritorial Committee Date: _____

Plan Commission Date: _____

Board of Zoning Appeals Date: _____

City Council Action & Date: _____

Account #10-461500-00

**The applicant or representative MUST
ATTEND the meeting**

C:\Users\kwitt\CITYHALL\Desktop\Land Use Appl.doc

Conditional Use \$153	_____
Cond. Use-Agriculture \$400	_____
Variance \$112	_____
Zone Change \$200	_____
C.S.M. \$171	<u>\$171</u>
Subdivision Plat \$610	_____
- w/ Stormwater Plan \$100	_____
Flood Plain Zone \$189	_____
Mapping Fee \$61/parcel	_____
in C.S.M./plat	_____
Comp Plan Amend \$200	_____
Date Paid	_____
Receipt #	_____

Pd ✓
11-22-19
Receipt
1.03373

SAUK COUNTY CERTIFIED SURVEY MAP NO.

A PARCEL OF LAND BEING DESCRIBED AS A LOT 2 OF SAUK COUNTY CERTIFIED SURVEY MAP NUMBER 5982, LOCATED IN THE NW1/4-NE1/4 AND THE NE1/4-NE1/4 OF SECTION 34, T13N, R4E, TOWN OF WINFIELD, SAUK COUNTY, WISCONSIN.



CLIENTS:

ROBERT A. & JUDITH A. BASS
E6391 BASS ROAD
REEDSBURG, WI 53959

PROPERTY ADDRESS:
E6384 BASS ROAD
REEDSBURG, WI 53959

UTILITY EASEMENTS
EACH LOT OF THIS C.S.M. HAS UTILITY EASEMENTS AS DEDICATED AND SHOWN. THE UTILITY EASEMENTS SHOWN ON THIS CERTIFIED SURVEY MAP ARE BEING DEDICATED BY THIS INSTRUMENT AND ARE GRANTED TO THE CITY OF REEDSBURG AS HOLDER AND BENEFICIARY.

LOT 3 OF C.S.M. NO. 5982

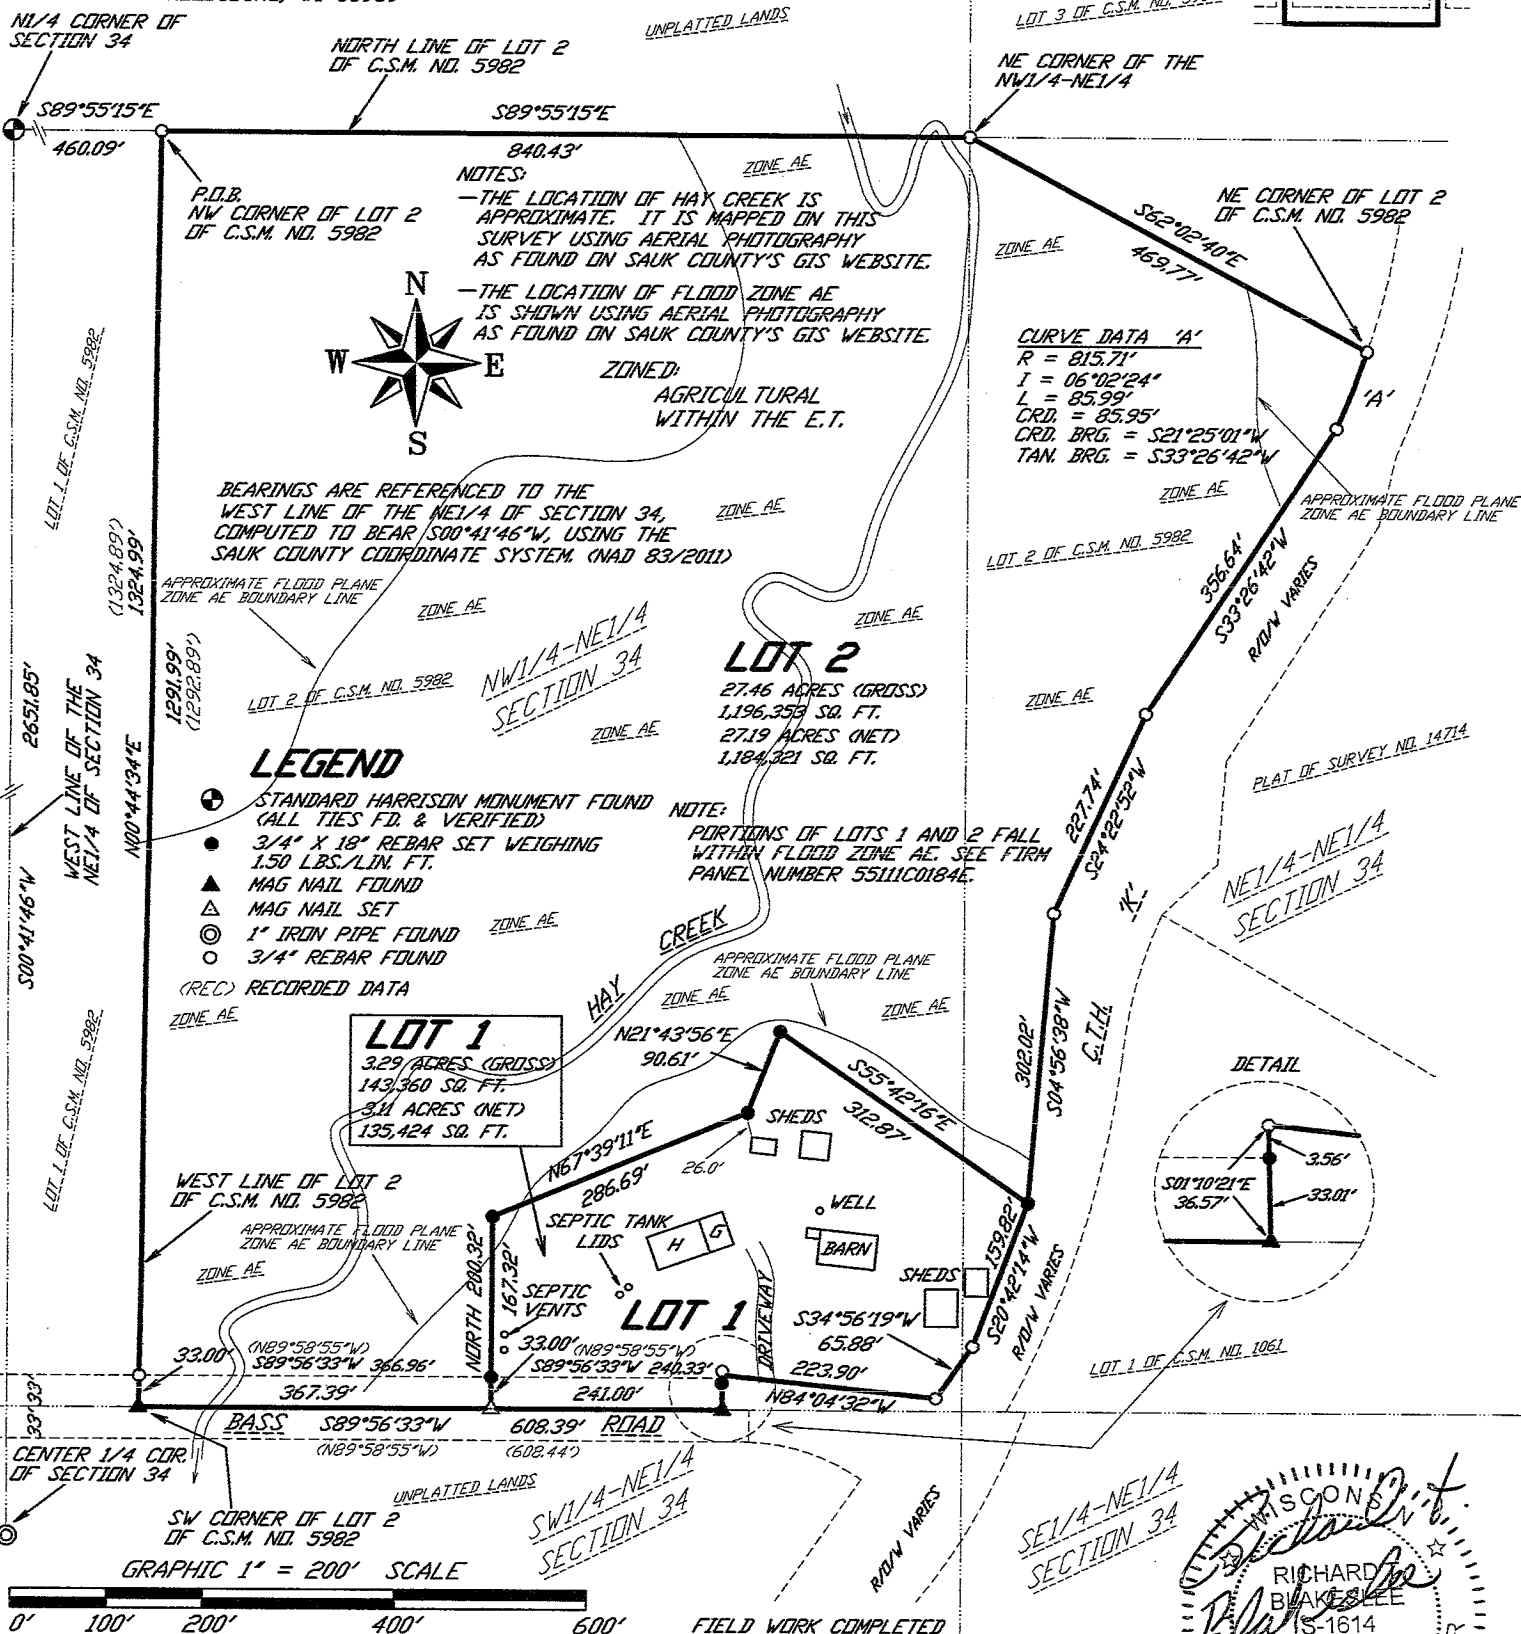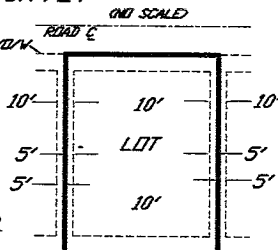

THROUGH WIS. STAT. 823.08, THE WISCONSIN LEGISLATURE HAS ADOPTED A RIGHT TO FARM LAW. THIS STATUTE LIMITS THE REMEDIES OF OWNERS OF LATER ESTABLISHED RESIDENTIAL PROPERTY TO SEEK CHANGES TO NEARBY PRE-EXISTING AGRICULTURAL PRACTICES. ACTIVE AGRICULTURAL OPERATIONS ARE NOW TAKING PLACE AND ARE PLANNED TO CONTINUE ON LANDS IN THE VICINITY OF THIS C.S.M. THESE ACTIVE AGRICULTURAL OPERATIONS MAY PRODUCE NOISES, ODORS, DUST, MACHINERY TRAFFIC OR OTHER CONDITIONS DURING DAYTIME AND EVENING HOURS.

(REVISED DECEMBER 13, 2019)
11-18-2019
DATE

RICHARD T. BLAKESLEE
PROFESSIONAL LAND SURVEYOR S-1614

SURVEYOR'S CERTIFICATE

I, Richard T. Blakeslee, Professional Land Surveyor, hereby certify that I have surveyed, divided and mapped a parcel of land being described as Lot 2 of Sauk County Certified Survey Map Number 5982; located in the NW1/4-NE1/4 and the NE1/4-NE1/4 of Section 34, T13N, R4E, Town of Winfield, Sauk County, Wisconsin; being more fully described as follows:

Commencing at the North ¼ corner of Section 34; thence S89°55'15"E, 460.09 feet along the North line of the Northeast ¼ of Section 34 to the Northwest corner of Lot 2 of Sauk County Certified Survey Map Number 5982, said point being the point of beginning; thence continuing S89°55'15"E, 840.43 feet along the aforesaid Northerly line to the Northeast corner of the NW1/4-NE1/4 of Section 34; thence S62°02'40"E, 469.77 feet along the Northeasterly line of the aforesaid Lot 2 to the Northeast corner thereof, said point being located on a Westerly line of County Trunk Highway 'K', said point is also located on a curve to the right, having a central angle of 06°02'24" and a radius of 815.71 feet; thence Southwesterly, 85.99 feet along the arc of the curve, the long chord of which bears S21°25'01"W, 85.95 feet; thence S33°26'42"W, 356.64 feet along a Northwesterly line of County Trunk Highway 'K'; thence S24°22'52"W, 227.74 feet along a Northwesterly line of County Trunk Highway 'K'; thence S04°56'38"W, 302.02 feet along a Westerly line of County Trunk Highway 'K'; thence S20°42'14"W, 159.82 feet along a Northwesterly line of County Trunk Highway 'K'; thence S34°56'19"W, 65.88 feet along a Northwesterly line of County Trunk Highway 'K' to the Southeast corner of Lot 2 of Sauk County Certified Survey Map Number 5982; thence N84°04'32"W, 223.90 feet along a Southerly line of the aforesaid Lot 2; thence S01°10'21"E, 36.57 feet along an Easterly line of the aforesaid Lot 2 to a point on the South line of the NW1/4-NE1/4 of Section 34; thence S89°56'33"W, 608.39 feet along a Southerly line of the aforesaid Lot 2 to the Southwest corner thereof; thence N00°44'34"E, 1324.99 feet along the Westerly line of the aforesaid Lot 2 to the point of beginning.

Said parcel contains 30.76 acres, more or less, and is subject to the rights-of-way of Bass Road, all existing utility easements of record and the utility easements as dedicated on this Certified Survey Map.

That I have complied with the provisions of Chapter 236.34 of the Wisconsin State Statutes, Township of Winfield Subdivision Regulations and the Sauk County Land Resources and Environment Department. Also that this map is in compliance with Chapter A.E. 7 of the Administrative Code of the State of Wisconsin to the best of my knowledge and belief in surveying, dividing and mapping the same.

That such plat is a true and correct representation of the exterior boundaries of the land surveyed and the subdivision thereof made.


That I have performed such Certified Survey under the direction of Robert A. & Judith A. Bass, E6391 Bass Road, Reedsburg, WI 53959; owners of said lands.

(Revised 12-13-2019)

11-18-2019

Date

Richard T. Blakeslee
Professional Land Surveyor S-1614

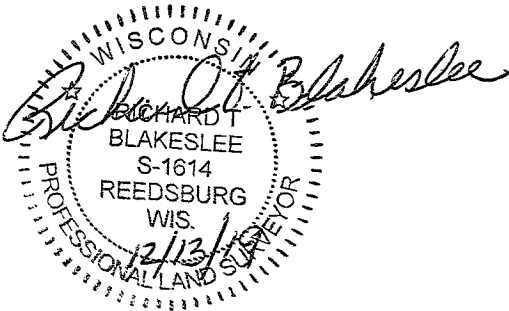

Soil Certificate

Lot 2 of this Certified Survey Map has not had a Soil's Evaluation done. No construction for human habitation will be allowed on Lot 2 until an approved sanitary septic site has been approved by the office of Sauk County Land Resources and Environment Department. Lot 1 has an existing septic system.

Winfield Town Board Approval

Resolved, that this Certified Survey in the Town of Winfield, be and is hereby approved. I hereby certify that the foregoing is a true and correct copy of a resolution adopted by the Winfield Town Board and made effective this 17th day of Dec, 2019.

Jessica Bass
Town Board Clerk

Ronald J. Rinaldi
Town Board Chairman

Sauk County Land Resources and Environment Department Approval

Resolved, that this Certified Survey in the Town of Winfield, be and is hereby approved in compliance with Chapter 236 of the Wisconsin Statutes, and the zoning requirements of the Sauk County Land Resources and Environment Department regulations.

I hereby certify that the foregoing is a true and correct copy of a resolution adopted by the Sauk County Land Resources and Environment Department and made effective this _____ day of _____, 2019.

Date

Administrator

COMMON COUNCIL RESOLUTION

Resolved, that this Certified Survey located in the Town of Winfield be and is hereby approved by the Common Council of the City of Reedsburg.

Date

Approved _____
David G. Estes, Mayor

I hereby certify that the foregoing is a copy of a resolution adopted by the Common Council of the City of Reedsburg.

Date

Approved _____

OWNER'S CERTIFICATE OF DEDICATION

Robert A. & Judith A. Bass as owner's, do hereby certify that they have caused the lands described on this Certified Survey Map to be surveyed, divided, mapped and dedicated as represented on this map. Robert A. & Judith A. Bass do further certify that the Certified Survey is required by s.236.10 or 236.12 to be submitted to the following for approval or rejection: The City of Reedsburg, The Town of Winfield and the Sauk County Land Resources and Environment Department.

Robert A. Bass
Robert A. Bass

Judith A. Bass
Judith A. Bass


State of Wisconsin:
Sauk County:

Personally came before me this 13 day of Dec, 2019, Robert A. & Judith A. Bass, to me known to be the person who executed the foregoing instrument and acknowledged that they have executed the foregoing instrument.

Richard T. Blakeslee
Notary Public, Sauk County, Wisconsin.
My commission expires 11-18-23

(Revised 12-13-2019)
11-18-2019
Date

Richard T. Blakeslee
Professional Land Surveyor S-1614

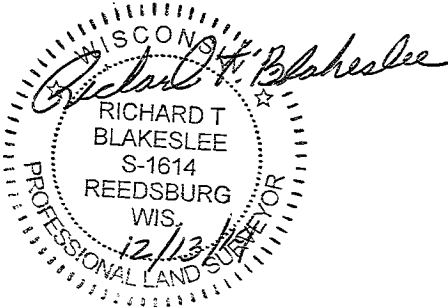

Plan Commission
Staff Report

DATE: 1/14/20

APPLICANT: Saputo Cheese USA Inc.

LOCATION: 1120 Commercial Ave; Parcel #1699-1

ZONING: I-3 Industrial Park

DESCRIPTION OF PROPERTY/IMPROVEMENTS: Consider Site Plan Review for a cooler and dock addition with driveway relocation.

General Findings

SURROUNDING LAND USES:

- North – Commercial
- West – Industrial
- South – Armory
- East – Industrial

ZONING:

- North- I-3 Industrial Park
- West- I-2 Heavy Industrial
- South- I-3 Industrial Park
- East- I-3 Industrial Park

TOPOGRAPHY: Flat slopes

STREET R.O.W./TRAFFIC/ACCESS: S Dewey Ave/Commercial Ave; 66' ROW

ENVIRONMENTAL HAZARDS/CONDITIONS: None known

COMPREHENSIVE PLAN DESIGNATION: Industrial

COMMENTS

ADMINISTRATOR:

AMBULANCE:

FIRE:

POLICE:

PUBLIC WORKS:

SCHOOL:

UTILITIES:

OTHER:

Site Plan Review Findings of Fact for Section 690-32(A-F)

The site plan shall be designed so that there is a limited amount of change in the overall natural contours of the site and shall minimize reshaping in favor of designing the project to respect existing features of the site in relation to topography, the size and type of the lot, the character of adjoining property, the minimization of tree and soil removal and the type and size of buildings. The site shall be developed so as not to impede the normal and orderly development or improvement of surrounding property for uses permitted in this Ordinance.

1. The Board finds that the existing parcel contains an existing industrial building.
2. The Board finds that the parcel is zoned I-3 Industrial Park.
3. The Board finds that the parcel is 14.98 acres.
4. The Board finds that a 7497 SF cooler and shipping dock addition is proposed.
5. The Board finds that section 690-Schedule 3 permits manufacturing uses.
6. The Board finds that three shipping docks are proposed on the south side of the addition.
7. The Board finds that a 250 SF pallet transfer room is proposed.

Special attention shall be given to proper site drainage so that removal of storm waters will not adversely affect neighboring properties.

1. The Board finds that a 7497 SF addition is proposed.
2. The Board finds that existing asphalt on the east side would be removed and new added to the east.
3. The Board finds that a new catch basin will be installed.
4. The Board finds that three new parking spaces are proposed.

All buildings or groups of buildings should be so arranged as to permit emergency vehicle access by some practical means.

1. The Board finds that the property has three driveways on Commercial Ave.
2. The Board finds that the eastern most driveway will be shifted about 30' to the east.

Exterior lighting shall be arranged as follows:

- 1. It is deflected away from adjacent properties.**
- 2. It does not impede the vision of traffic along adjacent streets.**
- 3. It does not unnecessarily illuminate night skies.**
1. The Board finds that exterior lights will be installed above new service doors and overhead doors.

The arrangement of public or common ways for vehicular and pedestrian circulation shall respect the pattern of existing or planned streets and pedestrian or bicycle pathways in the area. Streets and drives which are part of an existing or planned street pattern which serves adjacent development shall be of a width appropriate to the traffic volume they will carry.

1. The Board finds that the property has three existing driveways on Commercial Ave and one on S Dewey Ave.

Site plans shall conform to all applicable requirements of City, State and Federal statutes and the City of Reedsburg Comprehensive Plan, and approval may be conditioned on the applicant receiving necessary City, State and Federal permits.

1. The Board finds that the future use map indicates Industrial.

STAFF COMMENTS: This proposal was not reviewed by the RICDC but is OK per the RICDC Chair. This addition should increase capacity but not employees therefore not affecting parking. Airport height limit is the same for the entire parcel. Now may be a good time about asking Saputo to close off their middle driveway. Every access point is an increased spot for an accident.

Exhibit List

- A. City of Reedsburg Comprehensive Plan
- B. Zoning Ordinance, City of Reedsburg, Wisconsin
- C. Tuesday, January 14, 2020, Plan Commission Agenda
- D. Land Use Change Application
- E. Staff Report
- F. Request for Review and Comment
- G. Notice of Public Meeting

City of Reedsburg Land Use Application

134 S. Locust St.
PO Box 490
Reedsburg, WI 53959

Ph: 608-524-6404
Fax: 608-524-8458
bduvalle@ci.reedsburg.wi.us

APPLICANT: Saputo Cheese USA Inc

ADDRESS: 10700 W Research Dr Suite 400 **CITY:** Milwaukee **STATE:** WI

ZIP: 53226 **PHONE:** 262-202-2262 **FAX:** _____

E-MAIL: kurt.mcarthur@saputo.com

PROPERTY OWNER: (if different from Applicant) Same as Applicant

LOCATION: 1120 Commercial Avenue **PARCEL #:** 276-1699-10000

LAND USE REQUEST

(Please describe one or more as applicable – attach extra pages/maps if necessary)

☐ **Certified Survey Map (CSM):** _____

☐ **Conditional Use Permit:** _____

For *CONDITIONAL USE PERMIT* requests, also answer "A & B" on back page.

☐ **Preliminary Plat:** _____ **Final Plat:** _____ **Name of Plat:** _____

☐ **Rezoning - From:** _____ **To:** _____ **TID #** _____

☒ **Site Plan Review:** (See "B" on back page) Cooler & Dock Addition with Driveway Relocation

☐ **Zoning Appeal / Interpretation:** _____

☐ **Zoning Variance:** _____

For *VARIANCE* requests, also answer "C" on back page.

☐ **Other or Annexation:** _____

AFFIDAVIT

I certify that the information and plans submitted are true and accurate to the best of my knowledge. I also give permission to City zoning officials to enter my property for inspection purposes and for a temporary Zoning sign to be placed in my yard prior to the meeting.

Same as Owner _____

Applicant Signature / Date

Kurt McArthur | 12/4/19
Owner Signature / Date

Extraterritorial Committee Date: _____
Plan Commission Date: _____
Board of Zoning Appeals Date: _____
City Council Action & Date: _____

Account #10-461500-00

The applicant or representative MUST ATTEND the meeting.

G:\wpnet\Zoning - Planning\Land Use Appl.doc

Cond Use; Site Plan \$153	_____
Cond Use-Agriculture \$400	_____
Variance \$112	_____
Rezoning \$200	_____
C.S.M. \$171	_____
Subdivision Plat \$610	_____
- w/ Stormwater Plan \$100	_____
Flood Plain Zone \$189	_____
Annexation \$200	_____
Plan Amend \$200	_____
Date Paid	_____
Receipt #	_____

PROPOSED COOLER ADDDTION FOR: SAPUTO CHEESE USA, INC.

REEDSBURG, WI

LEGEND

• 1000.00	PROPOSED SPOT ELEVATIONS (FLOW LINE OF CURB UNLESS OTHERWISE SPECIFIED)	☀	EXISTING CONIFEROUS TREE
• 1000.00 EG	EXISTING GRADE SPOT ELEVATIONS	☀	EXISTING SHRUB
• 1000.00 TR • 1000.00 BR	PROPOSED SPOT ELEVATIONS (TOP OF RETAINING WALL, TOP OF SURFACE GRADE AT BOTTOM OF WALL)	☀	EXISTING STUMP
• 1000.00 TC • 1000.00 BC	PROPOSED SPOT ELEVATIONS (TOP OF CURB, BOTTOM OF CURB)	☀	SOIL BORING
• 1000.00 TW • 1000.00 BW	PROPOSED SPOT ELEVATIONS (TOP OF WALK, BOTTOM OF WALK)	☀	EXISTING WELL
•	EXISTING WATER VALVE IN BOX	☀	PROPOSED WELL
•	PROPOSED WATER VALVE IN BOX	☀	EXISTING LIGHT POLE
•	EXISTING WATER VALVE IN MANHOLE	☀	EXISTING SIGN
•	EXISTING WATER SERVICE VALVE	☀	CENTER LINE
①	EXISTING TELEPHONE MANHOLE	☀	EXISTING HANDICAP PARKING STALL
•	EXISTING STORM CATCH BASIN	☀	PROPOSED HANDICAP PARKING STALL
•	PROPOSED STORM CATCH BASIN – ST CB	☀	EXISTING GAS VALVE
•	PROPOSED STORM FIELD INLET – ST FI	☀	EXISTING WOODED AREA
•	EXISTING SQUARE CATCH BASIN	☀	EXISTING HEDGE
•	EXISTING STORM CURB INLET	☀	EXISTING CHAINLINK FENCE
•	PROPOSED STORM CURB INLET – ST CI	☀	EXISTING WOOD FENCE
•	EXISTING UTILITY POLE	☀	EXISTING BARBED WIRE FENCE
•	EXISTING UTILITY POLE WITH GUY WIRE	☀	PROPERTY LINE
•	EXISTING STREET LIGHT	☀	EXISTING GUARD RAIL
•	EXISTING TELEPHONE PEDESTAL	☀	EXISTING STORM SEWER AND MANHOLE
•	EXISTING ELECTRIC PEDESTAL	☀	PROPOSED STORM SEWER AND MANHOLE – ST MH
•	EXISTING ELECTRIC BOX	☀	EXISTING SANITARY SEWER AND MANHOLE
•	EXISTING CABLE TV PEDESTAL	☀	PROPOSED SANITARY SEWER AND MANHOLE – SAN MH
•	PROPOSED DRAINAGE FLOW	☀	EXISTING WATER LINE AND HYDRANT
•	1-1/4" REBAR SET WEIGHING 4.30 LB/FT.	☀	PROPOSED WATER LINE AND HYDRANT
•	3/4" REBAR SET WEIGHING 1.50 LB/FT.	☀	EXISTING OVERHEAD UTILITY LINE
•	1-1/4" REBAR FOUND	☀	EXISTING UNDERGROUND FIBER OPTIC CABLE
•	3/4" REBAR FOUND	☀	EXISTING UNDERGROUND ELECTRIC CABLE
•	2" IRON PIPE FOUND	☀	EXISTING UNDERGROUND GAS LINE
•	1" IRON PIPE FOUND	☀	EXISTING UNDERGROUND TELEPHONE CABLE
•	EXISTING FLOOD LIGHT	☀	EXISTING UNDERGROUND GAS LINE
•	SECTION CORNER	☀	EXISTING CURB AND GUTTER
•	PROPOSED APRON ENDWALL	☀	EXISTING CURB AND GUTTER
•	EXISTING MARSH AREA	☀	GRADING/SEEDING LIMITS
•	EXISTING DEODOROUS TREE WITH TRUNK DIAMETER	☀	RIGHT-OF-WAY LINE
		☀	PROPERTY LINE
		☀	RAILROAD TRACKS
		☀	EXISTING GROUND CONTOUR
		☀	PROPOSED GROUND CONTOUR
		☀	EXISTING POLISH SEWER AND MANHOLE
		☀	PROPOSED POLISH SEWER AND MANHOLE
		☀	EXISTING PROCESS SEWER AND MANHOLE
		☀	PROPOSED PROCESS SEWER AND MANHOLE

DIVISION 31 EARTH WORK

31 10 00 SITE CLEARING (DEMOLITION)

- CONTRACTOR SHALL CALL DIGGER'S HOT LINE AND CONDUCT A PRIVATE UTILITY LOCATE AS REQUIRED TO ENSURE THAT ALL UTILITIES HAVE BEEN LOCATED BEFORE STARTING SITE DEMOLITION. DESIGN ENGINEER SHALL BE NOTIFIED OF ANY DISCREPANCIES BETWEEN PLAN AND FIELD CONDITIONS PRIOR TO CONSTRUCTION.
- DEMOLITION PLAN IS AN OVERVIEW OF DEMOLITION TO TAKE PLACE ON SITE. CONTRACTOR TO FIELD VERIFY EXISTING SITE CONDITIONS PRIOR TO BIDDING. CONTRACTOR SHALL REMOVE, REPLACE, OR DEMOLISH ALL ITEMS AS NEEDED DURING CONSTRUCTION.
- CONTRACTOR TO PROTECT EXISTING IMPROVEMENTS THAT ARE SCHEDULED TO REMAIN. ANY DAMAGE TO EXISTING FACILITIES SHALL BE REPLACED AT CONTRACTORS EXPENSE.
- ALL CONCRETE NOTED TO BE REMOVED SHALL BE REMOVED TO THE NEAREST CONTROL JOINT.

31 20 00 EARTH MOVING

- CONTRACTOR SHALL CALL DIGGER'S HOT LINE AND CONDUCT A PRIVATE UTILITY LOCATE AS REQUIRED TO ENSURE THAT ALL UTILITIES HAVE BEEN LOCATED BEFORE STARTING EARTHWORK. DESIGN ENGINEER SHALL BE NOTIFIED OF ANY DISCREPANCIES BETWEEN PLAN AND FIELD CONDITIONS PRIOR TO CONSTRUCTION.
- PROVIDE ALL LABOR, MATERIALS AND EQUIPMENT FOR ALL EXCAVATION, GRADING, FILL AND BACKFILL WORK AS REQUIRED TO COMPLETE THE GENERAL CONSTRUCTION WORK. ALL EXCAVATION AND BACKFILL FOR ELECTRICALS AND MECHANICALS ARE THE RESPONSIBILITY OF THE RESPECTIVE CONTRACTOR.
- ALL ORGANIC TOPSOIL INSIDE THE BUILDING AREA AND AT SITE FILL AREAS SHALL BE REMOVED. PROOF ROLL SUBGRADE BEFORE PLACING FILL WITH HEAVY PNEUMATIC-TIRED EQUIPMENT, SUCH AS A FULLY-LOADED TANDEM AXLE DUMP TRUCK, TO IDENTIFY SOFT POCKETS AND AREAS OF EXCESS YIELDING. CONTRACTOR SHALL VERIFY TOPSOIL DEPTHS PRIOR TO CONSTRUCTION. THE CONTRACTOR SHALL REVIEW AND FOLLOW THE RECOMMENDATIONS OF THE GEOTECHNICAL REPORT AND ACCOUNT FOR EXISTING CONDITIONS PRIOR TO SUBMITTING BID FOR THE PROJECT. EXCESS MATERIALS SHALL BE REMOVED FROM THE SITE UNLESS OTHERWISE DIRECTED IN THE PLANS OR BY LOCAL ZONING REQUIREMENTS.
- PLACE AND COMPACT FILL MATERIAL IN LAYERS TO REQUIRED ELEVATIONS. UNIFORMLY MOISTEN OR AERATE SUBGRADE AND EACH SUBSEQUENT FILL OR BACKFILL LAYER BEFORE COMPACTION AS RECOMMENDED TO ACHIEVE SPECIFIED DRY DENSITY. REMOVE AND REPLACE, OR SCARIFY AND AIR DRY, OTHERWISE SATISFACTORY SOIL MATERIAL THAT IS TOO WET TO COMPACT TO SPECIFIED DRY DENSITY.
- PLACE BACKFILL AND FILL MATERIALS IN LAYERS NOT MORE THAN 8" IN LOOSE DEPTH FOR MATERIAL COMPACTED BY HEAVY COMPACTION EQUIPMENT, AND NOT MORE THAN 4" IN LOOSE DEPTH FOR MATERIAL COMPACTED BY HAND-OPERATED TAMPERS.
- COMPACT THE SOIL TO NOT LESS THAN THE FOLLOWING PERCENTAGES OF MAXIMUM DRY DENSITY ACCORDING TO ASTM D 698. STANDARD PROCTOR TEST. FILL MAY NOT BE PLACED ON FROZEN GROUND AND NO FROZEN MATERIALS MAY BE USED FOR BACK FILL. APPLY THE MORE STRINGENT REQUIREMENTS WHEN COMPARING BETWEEN THE FOLLOWING AND THE GEOTECHNICAL REPORT.
 - UNDER FOUNDATIONS - SUBGRADE, AND EACH LAYER OF BACKFILL OR FILL MATERIAL, TO NOT LESS THAN 98 PERCENT.
 - UNDER INTERIOR SLAB-ON-GRADE WHERE GROUNDWATER IS MORE THAN 3 FEET BELOW THE SLAB - PLACE A DRAINAGE COURSE LAYER OF 3/4" CRUSHED STONE, WITH 5% TO 10% TIMES, PER THICKNESS INDICATED ON FOUNDATION PLANS ON PREPARED SUBGRADE, COMPACT THE SUBGRADE AND DRAINAGE COURSE TO NOT LESS THAN 95 PERCENT.
 - UNDER INTERIOR SLAB-ON-GRADE WHERE GROUNDWATER IS WITHIN 3 FEET OF THE SLAB SURFACE, PLACE A DRAINAGE COURSE LAYER OF CLEAN 3/4" CRUSHED STONE, WITH NO MORE THAN 5% FINES, PER THICKNESS INDICATED ON FOUNDATION PLANS ON PREPARED SUBGRADE, COMPACT THE SUBGRADE AND DRAINAGE COURSE TO NOT LESS THAN 95 PERCENT.
 - UNDER EXTERIOR CONCRETE AND ASPHALT PAVEMENTS - COMPACT THE SUBGRADE AND EACH LAYER OF BACKFILL OR FILL MATERIAL TO NOT LESS THAN 95 PERCENT.
 - UNDER WALKWAYS - COMPACT SUBGRADE AND EACH LAYER OF BACKFILL OR FILL MATERIAL TO NOT LESS THAN 95 PERCENT.
 - UNDER LAWN OR UNPAVED AREAS - COMPACT SUBGRADE AND EACH LAYER OF BACKFILL OR FILL MATERIAL TO NOT LESS THAN 95 PERCENT.
- CONTRACTOR SHALL ENGAGE A QUALIFIED INDEPENDENT TESTING AND INSPECTING AGENCY TO PERFORM FIELD TESTS AND INSPECTIONS. IT IS SUGGESTED THAT THE GEOTECHNICAL FIRM USED TO PERFORM THE SUBSURFACE SOIL INVESTIGATION BE ENGAGED FOR THE FIELD QUALITY CONTROL TESTS. THE GEOTECHNICAL REPORT WAS PERFORMED BY ECS MIDWEST, INC.
 - ALLOW THE TESTING AGENCY TO TEST AND INSPECT SUBGRADES AND EACH FILL OR BACKFILL LAYER. PROCEED WITH SUBSEQUENT EARTHWORK ONLY AFTER TEST RESULTS FOR PREVIOUSLY COMPLETED WORK COMPLY WITH REQUIREMENTS. PROVIDE ONE TEST FOR EVERY 2000 SQUARE FEET OF PAVED AREA OR BUILDING SLAB. ONE TEST FOR EACH SPREAD FOOTING AND ONE TEST FOR EVERY 50 FEET LONG, STOP STOP FOOTING.
 - WHEN THE TESTING AGENCY REPORTS THAT SUBGRADES, FILLS, OR BACKFILLS HAVE NOT ACHIEVED DEGREE OF COMPACTION SPECIFIED, SCARIFY AND MOISTEN OR AERATE, OR REMOVE AND REPLACE SOIL TO DEPTH REQUIRED, RECOMPACT AND RETEST UNTIL SPECIFIED COMPACTION IS OBTAINED.
 - THE BUILDING SITE SHALL BE GRADED TO PROTECT THE BUILDING FROM EXCESS WATER. SITE EARTHWORK SHALL BE GRADED TO WITHIN 0.10' OF REQUIRED EARTHWORK ELEVATIONS ASSUMING POSITIVE DRAINAGE IS MAINTAINED IN ACCORDANCE WITH THE GRADING PLAN.

31 30 00 EROSION CONTROL

- THE GRADING PLAN REFLECTS LESS THAN 1 ACRE OF DISTURBED AREA. THE SITE IS THEREFORE EXEMPT FROM WISCONSIN DEPARTMENT OF NATURAL RESOURCES NR 151 NOTICE OF INTENT REQUIREMENTS. THE DESIGN ENGINEER SHALL PREPARE AN EROSION CONTROL PLAN TO MEET NR 151-105 CONSTRUCTION SITE PERFORMANCE STANDARDS FOR NON-PERMITTED SITES.
- EROSION AND SEDIMENT CONTROL IMPLEMENTED DURING CONSTRUCTION SHALL STRICTLY COMPLY WITH THE GUIDELINES AND REQUIREMENTS SET FORTH IN WISCONSIN ADMINISTRATIVE CODE (W.A.C.) NR 151. THE STATE OF WISCONSIN DEPARTMENT OF NATURAL RESOURCES RUNOFF MANAGEMENT PERFORMANCE STANDARDS. TECHNICAL STANDARDS PUBLISHED BY THE WISCONSIN DNR SHALL ALSO BE UTILIZED TO IMPLEMENT THE REQUIRED PERFORMANCE STANDARDS. THE METHODS AND TYPES OF EROSION CONTROL WILL BE DEPENDENT ON THE LOCATION AND TYPE OF WORK INVOLVED. ALL SEDIMENT CONTROL MEASURES SHALL BE ADJUSTED TO MEET FIELD REQUIREMENTS AND LOCAL GRADING OR DISTURBANCE PRIOR TO ANY CONSTRUCTION. AN APPROACH THAT UTILIZES A COMBINATION OF MEASURES FOR DUST CONTROL, BELOW IS A LIST OF EROSION AND SEDIMENT CONTROL BEST MANAGEMENT PRACTICES TO ACHIEVE THE PERFORMANCE STANDARDS REQUIRED.
 - SILT FENCE SHALL BE PLACED ON SITE AT LOCATIONS SHOWN ON THE EROSION CONTROL PLAN. SILT FENCE SHALL ALSO BE PROVIDED AROUND THE PERIMETER OF ALL SOIL STOCKPILES. FOLLOW WISCONSIN DNR TECHNICAL STANDARD 1056.
 - DITCH CHECKS SHALL BE PROVIDED TO REDUCE THE VELOCITY OF WATER FLOWING IN DITCH BOTTOMS. PLACE AT LOCATIONS SHOWN ON THE EROSION CONTROL PLAN. FOLLOW PROCEDURES FOUND IN WISCONSIN DNR TECHNICAL STANDARD 1062.
 - STONE TRACING PADS SHALL BE PLACED AT ALL CONSTRUCTION SITE ENTRANCES AND SHALL BE INSTALLED PRIOR TO ANY TRAFFIC LEAVING THE CONSTRUCTION SITE. SEE THE EROSION CONTROL PLAN FOR LOCATIONS. THE AGGREGATE USED SHALL BE 3 TO 6 INCH CLEAR OR WASHED STONE, AND SHALL BE PLACED IN A LAYER AT LEAST 12 INCHES THICK. THE STONE SHALL BE UNDERLAIN WITH A WOODSTYK R GEOTEXTILE FABRIC. THE TRACING PAD SHALL BE THE FULL WIDTH OF THE ACCESS POINT AND SHALL BE A MINIMUM OF 50 FEET LONG. SURFACE WATER MUST BE PREVENTED FROM PASSING THROUGH THE TRACING PAD. FOLLOW PROCEDURES FOUND IN WISCONSIN DNR TECHNICAL STANDARD 1057.
 - STORM DRAIN INLET PROTECTION SHALL BE PROVIDED FOR ALL NEW AND DOWNSTREAM STORM CATCH BASINS AND CURB INLETS. TYPE B OR C PROTECTION SHOULD BE PROVIDED AND SHALL BE IN CONFORMANCE WITH WISCONSIN DNR TECHNICAL STANDARD 1058.
 - DUST CONTROL MEASURES SHALL BE PROVIDED TO REDUCE OR PREVENT THE SURFACE AND AIR TRANSPORT OF DUST DURING CONSTRUCTION. CONTROL MEASURES INCLUDE APPLYING MULCH AND ESTABLISHING VEGETATION, WATER SPRAYING, SURFACE ROUGHENING, APPLYING FOLLICULERS, SPRAY-ON TACKIFIERS, CHOROPLES, AND BARRIERS. SOME SITES MAY REQUIRE AN APPROACH THAT UTILIZES A COMBINATION OF MEASURES FOR DUST CONTROL. FOLLOW PROCEDURES FOUND IN WISCONSIN DNR TECHNICAL STANDARD 1058.
 - THE USE, STORAGE, AND DISPOSAL OF CHEMICALS AND OTHER COMPOUNDS AND MATERIALS USED ON SITE SHALL BE MANAGED DURING THE CONSTRUCTION PERIOD TO PREVENT THEIR TRANSPORT BY RUNOFF INTO WATERS OF THE STATE.
 - CONTRACTOR SHALL PROVIDE AN OPEN AGGREGATE CONCRETE TRUCK WASHOUT AREA ON SITE. CONTRACTOR TO ENSURE THAT CONCRETE WASHOUT SHALL BE CONTAINED TO THIS DESIGNATED AREA AND NOT BE ALLOWED TO RUN INTO STORM INLETS OR INTO THE OVERLAND STORMWATER DRAINAGE SYSTEM. WASHOUT AREA SHALL BE REMOVED UPON COMPLETION OF CONSTRUCTION.
 - TEMPORARY SITE RESTORATION SHALL TAKE PLACE IN DISTURBED AREAS THAT WILL NOT BE BROUGHT TO FINAL GRADE OR ON WHICH LAND DISTURBING ACTIVITIES WILL NOT BE PERFORMED FOR A PERIOD GREATER THAN 14 DAYS AND REQUIRES VEGETATIVE COVER FOR LESS THAN ONE YEAR. THIS TEMPORARY SITE RESTORATION REQUIREMENT ALSO APPLIES TO SOIL STOCKPILES THAT EXIST FOR MORE THAN 7 DAYS. PERMANENT RESTORATION APPLIES TO AREAS WHERE PERENNIAL VEGETATIVE COVER IS NEEDED TO PERMANENTLY STABILIZE AREAS OF EXPOSED SOIL. PERMANENT STABILIZATION SHALL OCCUR WITHIN 3 WORKING DAYS OF FINAL GRADING. TOPSOIL, SEED, AND MULCH SHALL BE IN GENERAL CONFORMANCE WITH TECHNICAL STANDARDS 1058 AND 1059 AND SHALL MEET THE SPECIFICATIONS FOUND IN THE LANDSCAPING AND SITE STABILIZATION SECTION OF THIS CONSTRUCTION DOCUMENT. ANY SOIL EROSION THAT OCCURS AFTER FINAL GRADING AND/OR FINAL STABILIZATION MUST BE REPAIRED AND THE STABILIZATION WORK REDONE.
 - IF SITE DEVIATING IS REQUIRED TO REMOVE SEDIMENT FROM CONSTRUCTION SITE STORMWATER PRIOR TO DISCHARGING OFF-SITE OR TO WATERS OF THE STATE, FOLLOW PROCEDURES FOUND IN TECHNICAL STANDARD 1061.
 - ALL OFF-SITE SEDIMENT DEPOSITS OCCURRING AS A RESULT OF CONSTRUCTION WORK OR A STORM EVENT SHALL BE CLEANED UP BY THE END OF EACH WORKING DAY. FLUSHING SHALL NOT BE ALLOWED.
 - ALL EROSION CONTROL DEVICES SHALL AT A MINIMUM BE INSPECTED WEEKLY AND WITHIN 24 HOURS AFTER EVERY PRECIPITATION EVENT THAT PRODUCES 0.5 INCHES OF RAIN OR MORE DURING A 24 HOUR PERIOD. MAINTENANCE SHALL BE PERFORMED PER WISCONSIN ADMINISTRATIVE CODE (W.A.C.) NR 151 STORMWATER MANAGEMENT TECHNICAL STANDARD REQUIREMENTS.
 - EROSION CONTROL MEASURES SHALL NOT BE REMOVED UNTIL THE AREA(S) SERVED HAVE ESTABLISHED VEGETATIVE COVER.
 - THE CONTRACTOR IS RESPONSIBLE FOR OBTAINING ALL LOCAL EROSION CONTROL PERMITS.

DIVISION 32 EXTERIOR IMPROVEMENTS

32 10 00 AGGREGATE BASE & ASPHALT PAVEMENT

- CONTRACTOR TO PROVIDE COMPACTED AGGREGATE BASE AND HOT MIX ASPHALT PAVEMENT WHERE INDICATED ON THE PLANS. ALL AGGREGATE PROVIDED MUST COMPLY WITH SECTION 305 OF THE WISCONSIN STANDARD SPECIFICATIONS FOR HIGHWAY AND STRUCTURE CONSTRUCTION. PROVIDE HOT MIX ASPHALT MIXTURE TYPES PER SECTION 460 OF THE WISCONSIN STANDARD SPECIFICATIONS FOR HIGHWAY AND STRUCTURE CONSTRUCTION. CONTRACTOR TO PROVIDE AGGREGATE BASE AND HOT MIX ASPHALT PAVEMENT TYPES AND DEPTHS AS INDICATED BELOW.

HEAVY ASPHALT PAVING
1-1/2" SURFACE COURSE (3 LT 58-285)
2-1/2" BINDER COURSE (3 LT 58-285)
6" OF 1-1/4" CRUSHED AGGREGATE
6" OF 3/4" CRUSHED AGGREGATE

- CONTRACTOR TO COMPACT THE AGGREGATE BASE, ASPHALT BINDER COURSE, AND ASPHALT SURFACE COURSE TO AN AVERAGE DENSITY PER WISCONSIN STANDARD SPECIFICATIONS FOR HIGHWAY AND STRUCTURE CONSTRUCTION. ALL ASPHALT PAVEMENT AREAS SHALL BE PAVED TO WITHIN 0.10' OF DESIGN SURFACE GRADES WITH POSITIVE DRAINAGE BEING MAINTAINED IN ACCORDANCE WITH DESIGN PLANS. A MINIMUM OF 1% SLOPE SHALL BE MAINTAINED IN ALL ASPHALT PAVEMENT AREA.
- HOT MIX ASPHALT CONSTRUCTION TO BE PROVIDED PER MORE STRINGENT REQUIREMENTS OF GEOTECHNICAL REPORT OR CONSTRUCTION DOCUMENTS.
- CONTRACTOR TO PROVIDE 4" WIDE YELLOW PAINTED STRIPING FOR PARKING STALLS, TRAFFIC LANES, AND NO PARKING AREAS.

32 20 00 CONCRETE AND AGGREGATE BASE

- CONTRACTOR TO PROVIDE CRUSHED AGGREGATE BASE AND CONCRETE WHERE INDICATED ON THE PLANS.
- ALL AGGREGATE PROVIDED MUST COMPLY WITH SECTION 305 OF THE WISCONSIN STANDARD SPECIFICATIONS FOR HIGHWAY AND STRUCTURE CONSTRUCTION. ALL AGGREGATE PLACED MUST BE COMPACTED TO AN AVERAGE DENSITY PER WISCONSIN STANDARD SPECIFICATIONS FOR HIGHWAY AND STRUCTURE CONSTRUCTION.
- DESIGN AND CONSTRUCTION OF ALL CAST-IN-PLACE EXTERIOR CONCRETE FLAT WORK SHALL CONFORM TO ACI 308-08. EXTERIOR CONCRETE FLAT WORK CONSTRUCTION TO BE PROVIDED PER MORE STRINGENT REQUIREMENTS OF THE GEOTECHNICAL REPORT OR THIS SPECIFICATION. CONCRETE FLAT WORK CONSTRUCTION IS AS FOLLOWS:
 - SIDEWALK CONCRETE - 4" OF CONCRETE OVER 4" OF 3/4" CRUSHED AGGREGATE BASE. CONTRACTION JOINTS SHALL CONSIST OF 1/8" WIDE BY 1" DEEP T-COILED JOINTS WHEN PLACED ON THE PLANS.
 - LOADING DOCK CONCRETE - 8" OF CONCRETE OVER 6" OF 3/4" CRUSHED AGGREGATE BASE.
 - CONCRETE SHALL BE REINFORCED WITH ONE OF THE FOLLOWING:
 - 4"x4" W.W.F. W.W.F.
 - TWO LAYERS OF 4"x4" W 2.9KW2.9 W.W.F.
 - REBARS AT 7-1/2" O.C.
 - REBARS AT 12" O.C.
 - LOADING DOCK CONCRETE JOINTING SHALL BE AS FOLLOWS:
 - CONTRACTION SAWCUT JOINT - CONTRACTOR SHALL PROVIDE A SAWCUT JOINT AT MAXIMUM SPACING OF 15' ON CENTER. SAWCUT JOINT SHALL BE 2" IN DEPTH.
 - TYPICAL POUR CONTROL JOINT - POUR CONTROL JOINT SHALL BE PROVIDED WITH 1-1/4" DIAMETER BY 20" LONG SMOOTH DOWEL PLACED AT 12' ON CENTER. ONE HALF OF THE DOWEL SHALL BE GREASED. GREENHREAK 9" SPEED DOWEL TUBES SHALL BE USED.
 - DESIGN MIXES SHALL BE IN ACCORDANCE WITH ASTM C34.
 - STRENGTH TO BE MINIMUM OF 4500 PSI AT 28 DAYS FOR EXTERIOR CONCRETE.
 - MAXIMUM WALKING SURFACE FINISH SHALL BE AS FOLLOWS:
 - SLUMP SHALL NOT EXCEED 4" FOR EXTERIOR CONCRETE FLAT WORK
 - SLUMP SHALL BE 25' OR LESS FOR SLIP-FORMED CURB AND GUTTER
 - SLUMP SHALL BE 25' OR LESS FOR SLIP-FORMED CURB AND GUTTER
 - ALL EXTERIOR CONCRETE SHALL BE AIR ENTRAINED WITH 4% TO 7% AIR CONTENT. NO OTHER ADMIXTURES SHALL BE USED WITHOUT APPROVAL OF EXCEL ENGINEERING, INC. CALCIUM CHLORIDE SHALL NOT BE USED.
 - MAXIMUM AGGREGATE SIZE FOR ALL EXTERIOR CONCRETE SHALL BE 0.75 INCHES.
 - VERIFY EQUIPMENT CONCRETE PAD SIZES WITH RESPECTIVE CONTRACTORS. PADS SHALL HAVE FIBERREIN 300 FIBERS AT A RATE OF 1.5 LBS/CU YD. OR 6 X 6-M14 X W14 WELDED WIRE MESH WITH MINIMUM 1 INCH COVER. EQUIPMENT PADS SHALL BE 3.5 INCHES THICK WITH 1 INCH CHAMFER UNLESS SPECIFIED OTHERWISE. COORDINATE ADDITIONAL PAD REQUIREMENTS WITH RESPECTIVE CONTRACTOR.
 - ALL CONCRETE FLAT WORK SURFACES AND CONCRETE CURB FLOWLINES SHALL BE CONSTRUCTED TO WITHIN 0.05' OF DESIGN SURFACE AND FLOWLINE GRADIENTS ASSUMING POSITIVE DRAINAGE IS MAINTAINED IN ACCORDANCE WITH THE DESIGN PLANS.
 - CONCRETE FLAT WORK SURFACES, JOINTS OR SAN CUTS, JOINTS PLACED AS INDICATED ON THE PLANS OR PER THIS SPECIFICATION. SAWCUTS SHALL BE DONE AS SOON AS POSSIBLE, BUT NO LATER THAN 24 HOURS AFTER CONCRETE IS PLACED. CONCRETE CURB AND GUTTER JOINTING SHALL BE PLACED EVERY 10' OR CLOSER (6' MIN). ALL EXTERIOR CONCRETE SHALL HAVE A LIGHT BROOM FINISH UNLESS NOTED OTHERWISE. A UNIFORM COAT OF A HIGH SOLIDS CURING COMPOUND MEETING ASTM C1309 SHOULD BE APPLIED TO ALL EXPOSED CONCRETE SURFACES. ALL CONCRETE TO BE CURED FOR 7 DAYS. EXTERIOR CONCRETE SHALL BE SEPARATED FROM BUILDINGS WITH CONTINUOUS 0.5 INCH FIBER EXPANSION JOINT AND/OR 0.25 INCH FIBER EXPANSION JOINT AT DECORATIVE MASONRY UNITS.
 - ALL REINFORCING BARS SHALL BE ASTM A615 GRADE 60. THICKNESS OF CONCRETE COVER FOR REINFORCEMENT SHALL BE NOT LESS THAN 3" WHERE CONCRETE IS DEPOSITED AGAINST THE GROUND WITHOUT THE USE OF FORMS AND NOT LESS THAN 1.5" IN ALL OTHER LOCATIONS. ALL REINFORCING SHALL BE LAPPED 36 DIAMETERS FOR UP TO #6 BARS, 60 DIAMETERS FOR #7 TO #10 BARS OR AS NOTED ON THE DRAWINGS AND EXTENDED AROUND CORNERS WITH CORNER BARS. PLACING AND DETAILING OF STEEL REINFORCING AND REINFORCING SUPPORTS SHALL BE IN ACCORDANCE WITH CRSI AND ACI MANUAL AND STANDARD PRACTICES. THE REINFORCEMENT SHALL NOT BE PAINTED AND MUST BE FREE OF GREASE/OIL, DIRT OR DEEP RUST WHEN PLACED IN THE WORK. ALL WELDED WIRE FABRIC SHALL MEET THE REQUIREMENTS OF ASTM A 185. WELDED WIRE FABRIC SHALL BE PLACED 2" FROM TOP OF SLAB UNLESS INDICATED OTHERWISE.
 - CONTRACTOR SHALL ENGAGE A QUALIFIED INDEPENDENT TESTING AND INSPECTING AGENCY TO SAMPLE MATERIALS, PERFORM TESTS, AND SUBMIT TEST REPORTS DURING CONCRETE PLACEMENT. TESTS WILL BE PERFORMED ACCORDING TO ACI 301. CAST AND LABORATORY CURE ONE SET OF FOUR STANDARD CYLINDERS FOR EACH CONCRETE MIX EXCEEDING 5 CU YD, BUT LESS THAN 25 CU YD, PLUS ONE SET FOR EACH ADDITIONAL 50 CU YD, OR FRACTION THEREOF. PERFORM COMPRESSIVE-STRENGTH TESTS ACCORDING TO ASTM C 39. TEST TWO SPECIMENS AT 7 DAYS AND TWO SPECIMENS AT 28 DAYS. PERFORM SLUMP TESTING ACCORDING TO ASTM C 143. PROVIDE ONE TEST AT POINT OF PLACEMENT FOR EACH COMPOSITE SAMPLE, BUT NOT LESS THAN ONE TEST FOR EACH DAY'S POUR OF EACH CONCRETE MIX. PERFORM ADDITIONAL TESTS WHEN CONCRETE CONSISTENCY APPEARS TO CHANGE.
 - PROTECT FRESHLY PLACED CONCRETE FROM PREMATURE DRYING AND EXCESSIVE COLD OR HOT TEMPERATURES. IN HOT, DRY, AND WINDY WEATHER, APPLY AN EVAPORATION-CONTROL COMPOUND ACCORDING TO MANUFACTURER'S INSTRUCTIONS AFTER SCREEDING AND BULL FLOATING, BUT BEFORE POWER FLOATING AND TROWELING.
 - LIMIT MAXIMUM WATER-CEMENTITIOUS RATIO OF CONCRETE EXPOSED TO FREEZING, THAWING AND DEICING SALTS TO 0.45.
 - TEST RESULTS WILL BE REPORTED IN WRITING TO THE DESIGN ENGINEER, READY-MIX PRODUCER, AND CONTRACTOR WITHIN 24 HOURS AFTER TESTS. REPORTS A. COMPRESSIVE STRENGTH TESTS SHALL CONTAIN THE PROJECT IDENTIFICATION NAME AND NUMBER, DATE OF CONCRETE PLACEMENT, NAME OF CONCRETE TESTING SERVICE, CONCRETE TYPE AND CLASS, LOCATION OF CONCRETE BATCH IN STRUCTURE, DESIGN COMPRESSIVE STRENGTH AT 28 DAYS, CONCRETE MIX PROPORTIONS AND MATERIALS, COMPRESSIVE BREAKING STRENGTH, AND TYPE OF BREAK FOR BOTH 7-DAY TESTS AND 28-DAY TESTS.

32 30 00 LANDSCAPING AND SITE STABILIZATION

- TOPSOIL. CONTRACTOR TO PROVIDE A MINIMUM OF 6" OF TOPSOIL FOR ALL DISTURBED OPEN AREAS. REUSE SURFACE SOIL STOCKPILED ON SITE AND SUPPLEMENT WITH IMPORTED OR MANUFACTURED TOPSOIL FROM OFF SITE SOURCES WHEN QUANTITIES ARE INSUFFICIENT. PROVIDE SOIL ANALYSIS BY A QUALIFIED SOIL TESTING LABORATORY AS REQUIRED TO VERIFY THE SUITABILITY OF SOIL TO BE USED AS TOPSOIL AND TO DETERMINE THE NECESSARY SOIL AMENDMENTS. TEST SOIL FOR PRESENCE OF ATRAZINE AND INFORM EXCEL ENGINEERING, INC. IF PRESENT PRIOR TO BIDDING PROJECT. TOPSOIL SHALL HAVE A PH RANGE OF 5.5 TO 8.0. CONTAIN A MINIMUM OF 5 PERCENT ORGANIC MATERIAL CONTENT, AND SHALL BE FREE OF STONES 1 INCH OR LARGER IN DIAMETER. ALL MATERIALS HARMFUL TO PLANT GROWTH SHALL ALSO BE REMOVED.
- TOPSOIL INSTALLATION. LOOSEN SUBGRADE TO A MINIMUM DEPTH OF 6 INCHES AND REMOVE STONES LARGER THAN 1" IN DIAMETER. ALSO REMOVE ANY STICKS, ROOTS, RUBBISH, AND OTHER EXTRANEIOUS MATTER AND DISPOSE OF THEM OFF THE PROPERTY. SPREAD TOPSOIL TO A DEPTH OF 6" BUT NOT LESS THAN WHAT IS REQUIRED TO MEET FINISHED GRADES AFTER LIGHT ROLLING AND NATURAL SETTLEMENT. DO NOT SPREAD TOPSOIL IF SUBGRADE IS FROZEN, MUDDY, OR EXCESSIVELY WET. GRADE PLANTING AREAS TO A SMOOTH, UNIFORM SURFACE PLANE WITH LOOSE, UNIFORMLY FINE TEXTURE. GRADE TO WITHIN 0.05 FEET OF FINISHED GRADE ELEVATION.
- SEEDING LAWNS.
 - PERMANENT LAWN AREAS SHALL BE SEED WITH THE FOLLOWING MIXTURE: 65% KENTUCKY BLUEGRASS BLEND (0.2-2.6 LBS./1,000 S.F.), 20% PERENNIAL RYEGRASS (0.6-0.8 LBS./1,000 S.F.), 15% FINE FESCUE (0.4-0.6 LBS./1,000 S.F.). STRAW AND MULCH SHALL BE LAID AT 100LBS/1,000 S.F. FERTILIZE AS PER SOIL TEST OR APPLY 5-10-10 OR EQUIVALENT AT 5-6 LBS./1,000 S.F. SEE EROSION MATTING SPECIFICATIONS AS REQUIRED. ALL SITE DISTURBED AREAS NOT DESIGNATED FOR OTHER LANDSCAPING AND SITE STABILIZATION METHODS SHALL BE SEED AS PERMANENT LAWN. NO BARE TOPSOIL SHALL BE LEFT ON SITE.
 - ALL PERMANENT AND TEMPORARY STORM WATER CONVEYANCE SWALE BOTTOMS AND SIDE SLOPES SHALL BE SEED WITH THE FOLLOWING MIXTURE: 45% KENTUCKY BLUEGRASS (0.0-0.8 LBS./1,000 S.F.), 40% CREEPING RED FESCUE (0.50 LBS./1,000 S.F.), AND 15% PERENNIAL RYEGRASS (0.20 LBS./1,000 S.F.). FERTILIZE AS PER SOIL TEST OR APPLY 5-10-10 OR EQUIVALENT AT 5-6 LBS./1,000 S.F. SEE EROSION MATTING SPECIFICATIONS AS REQUIRED.
 - ALL TEMPORARY SEEDING SHALL CONSIST OF THE FOLLOWING MIXTURE: 100% RYEGRASS AT 1.0 LBS./1,000 S.F. STRAW AND MULCH SHALL BE LAID AT 100 LBS./1,000 S.F. FERTILIZE AS PER SOIL TEST OR APPLY 5-10-10 OR EQUIVALENT AT 5-6 LBS./1,000 S.F. SEE EROSION MATTING SPECIFICATIONS AS REQUIRED.
- SEEDED LAWN MAINTENANCE. CONTRACTOR TO PROVIDE MAINTENANCE OF ALL LANDSCAPING FOR A PERIOD OF 90 DAYS FROM THE DATE OF INSTALLATION. AT THE END OF THE MAINTENANCE PERIOD, A HEALTHY, UNIFORM, CLOSE STAND OF GRASS SHOULD BE ESTABLISHED FREE OF WEEDS AND SURFACE IRREGULARITIES. LAWN COVERAGE SHOULD EXCEED 90% AND BARE SPOTS SHOULD NOT EXCEED 5%. CONTRACTOR SHOULD REESTABLISH LAWNS THAT DO NOT COMPLY WITH THESE REQUIREMENTS AND CONTINUE MAINTENANCE UNTIL LAWNS ARE SATISFACTORY.
- EROSION MATTING.
 - CONTRACTOR TO PROVIDE EROSION CONTROL MATTING (NORTH AMERICAN GREEN S150 OR EQUIVALENT ON ALL SLOPES THAT ARE 4:1 AND GREATER
 - CONTRACTOR TO PROVIDE EROSION MATTING (NORTH AMERICAN GREEN C125) OR EQUIVALENT ON ALL SWALE BOTTOMS AND SIDE SLOPES AS REQUIRED.
- RIP RAP. ALL RIP RAP ASSOCIATED WITH STORMWATER MANAGEMENT AND STORMWATER CONVEYANCE, AS DELINEATED ON THE PLANS, SHALL BE CONSTRUCTED WITH THE TOP OF RIP RAP MATCHING THE PROPOSED ADJACENT GRADE ELEVATIONS. PLACEMENT OF RIP RAP ABOVE THE PROPOSED ADJACENT GRADE ELEVATIONS IS NOT ACCEPTABLE. ALL RIP RAP SHALL BE PLACED ON TYPE HR FILTER FABRIC PER SECTION 645 OF THE WISCONSIN STANDARD SPECIFICATIONS FOR HIGHWAY AND STRUCTURAL CONSTRUCTION.

CONSTRUCTION STAKING SERVICES

CONSTRUCTION STAKING SHALL BE COMPLETED BY EXCEL ENGINEERING AS REQUESTED BY THE CONTRACTOR AT THE CONTRACTOR'S EXPENSE. CONTRACTOR TO CONTACT RYAN WILGREEN AT 920-926-9800 OR RYAN.WILGREEN@EXCEL-ENGINEERING.COM TO GET STAKING PRICE TO INCLUDE IN BID TO OWNER. PAYMENT OF STAKING COSTS ABOVE AND BEYOND THE BASE PRICE DUE TO RESTRAINING WILL BE THE RESPONSIBILITY OF THE CONTRACTOR, NOT THE OWNER. CAD DRAWING FILES AND SURVEY CONTROL WILL NOT BE PROVIDED FOR STAKING PURPOSES.

GENERAL PROJECT NOTES

- ALL DRIVEWAYS AND CURB CUTS TO BE CONSTRUCTED ACCORDING TO LOCAL ORDINANCES. CONTRACTOR TO OBTAIN ALL NECESSARY PERMITS.
- THE CONTRACTOR IS RESPONSIBLE FOR OBTAINING ALL WORK IN ROW PERMITS.

CIVIL SHEET INDEX

SHEET	SHEET TITLE
C0.1	CIVIL COVER AND SPECIFICATION SHEET
C1.0	EXISTING SITE AND DEMOLITION PLAN
C1.1	SITE PLAN
C1.2	GRADING AND EROSION CONTROL PLAN
C1.3	UTILITY PLAN
C2.0	DETAILS
PXP1	ELECTRICAL SITE PHOTOMETRIC PLAN
PXP2	ELECTRICAL SITE PHOTOMETRIC PLAN CUT SHEETS

TO OBTAIN LOCATION OF PARTICIPANTS' UNDERGROUND FACILITIES BEFORE YOU DIG IN WISCONSIN
CALL DIGGER'S HOTLINE
1-800-242-8511
TOLL FREE
TELEFAX (414) 259-0947
TDD (FOR THE HEARING IMPAIRED) 1-800 542-2289
WISCONSIN STATUTE 182.0175 (1974)
REQUIRES MINIMUM OF 5 WORK DAYS
NOTICE BEFORE YOU EXCAVATE

CIVIL COVER AND SPECIFICATION SHEET

EXCEL
ARCHITECTS • ENGINEERS • SURVEYORS
Always a Better Plan
100 Camelot Drive
Fond Du Lac, WI 54935
Phone (920) 926-9800
www.EXCELENGINEER.com

PROJECT INFORMATION

PRELIMINARY DATES

NOV. 26, 2019
DEC. 6, 2019

JOB NUMBER

1955940

SHEET NUMBER

C0.1

PROPOSED COOLER ADDITION FOR:

SAPUTO CHEESE USA, INC.

1120 COMMERCIAL AVE • REEDSBURG, WI 53959

PROFESSIONAL SEAL

JASON DAVE
REGISTERED PROFESSIONAL ENGINEER
WISCONSIN
18777-006
18777-006

NOT FOR CONSTRUCTION

PROFESSIONAL SEAL

JASON DAVE
REGISTERED PROFESSIONAL ENGINEER
WISCONSIN
18777-006
18777-006

PROFESSIONAL SEAL

JASON DAVE
REGISTERED PROFESSIONAL ENGINEER
WISCONSIN
18777-006
18777-006

PROFESSIONAL SEAL

</

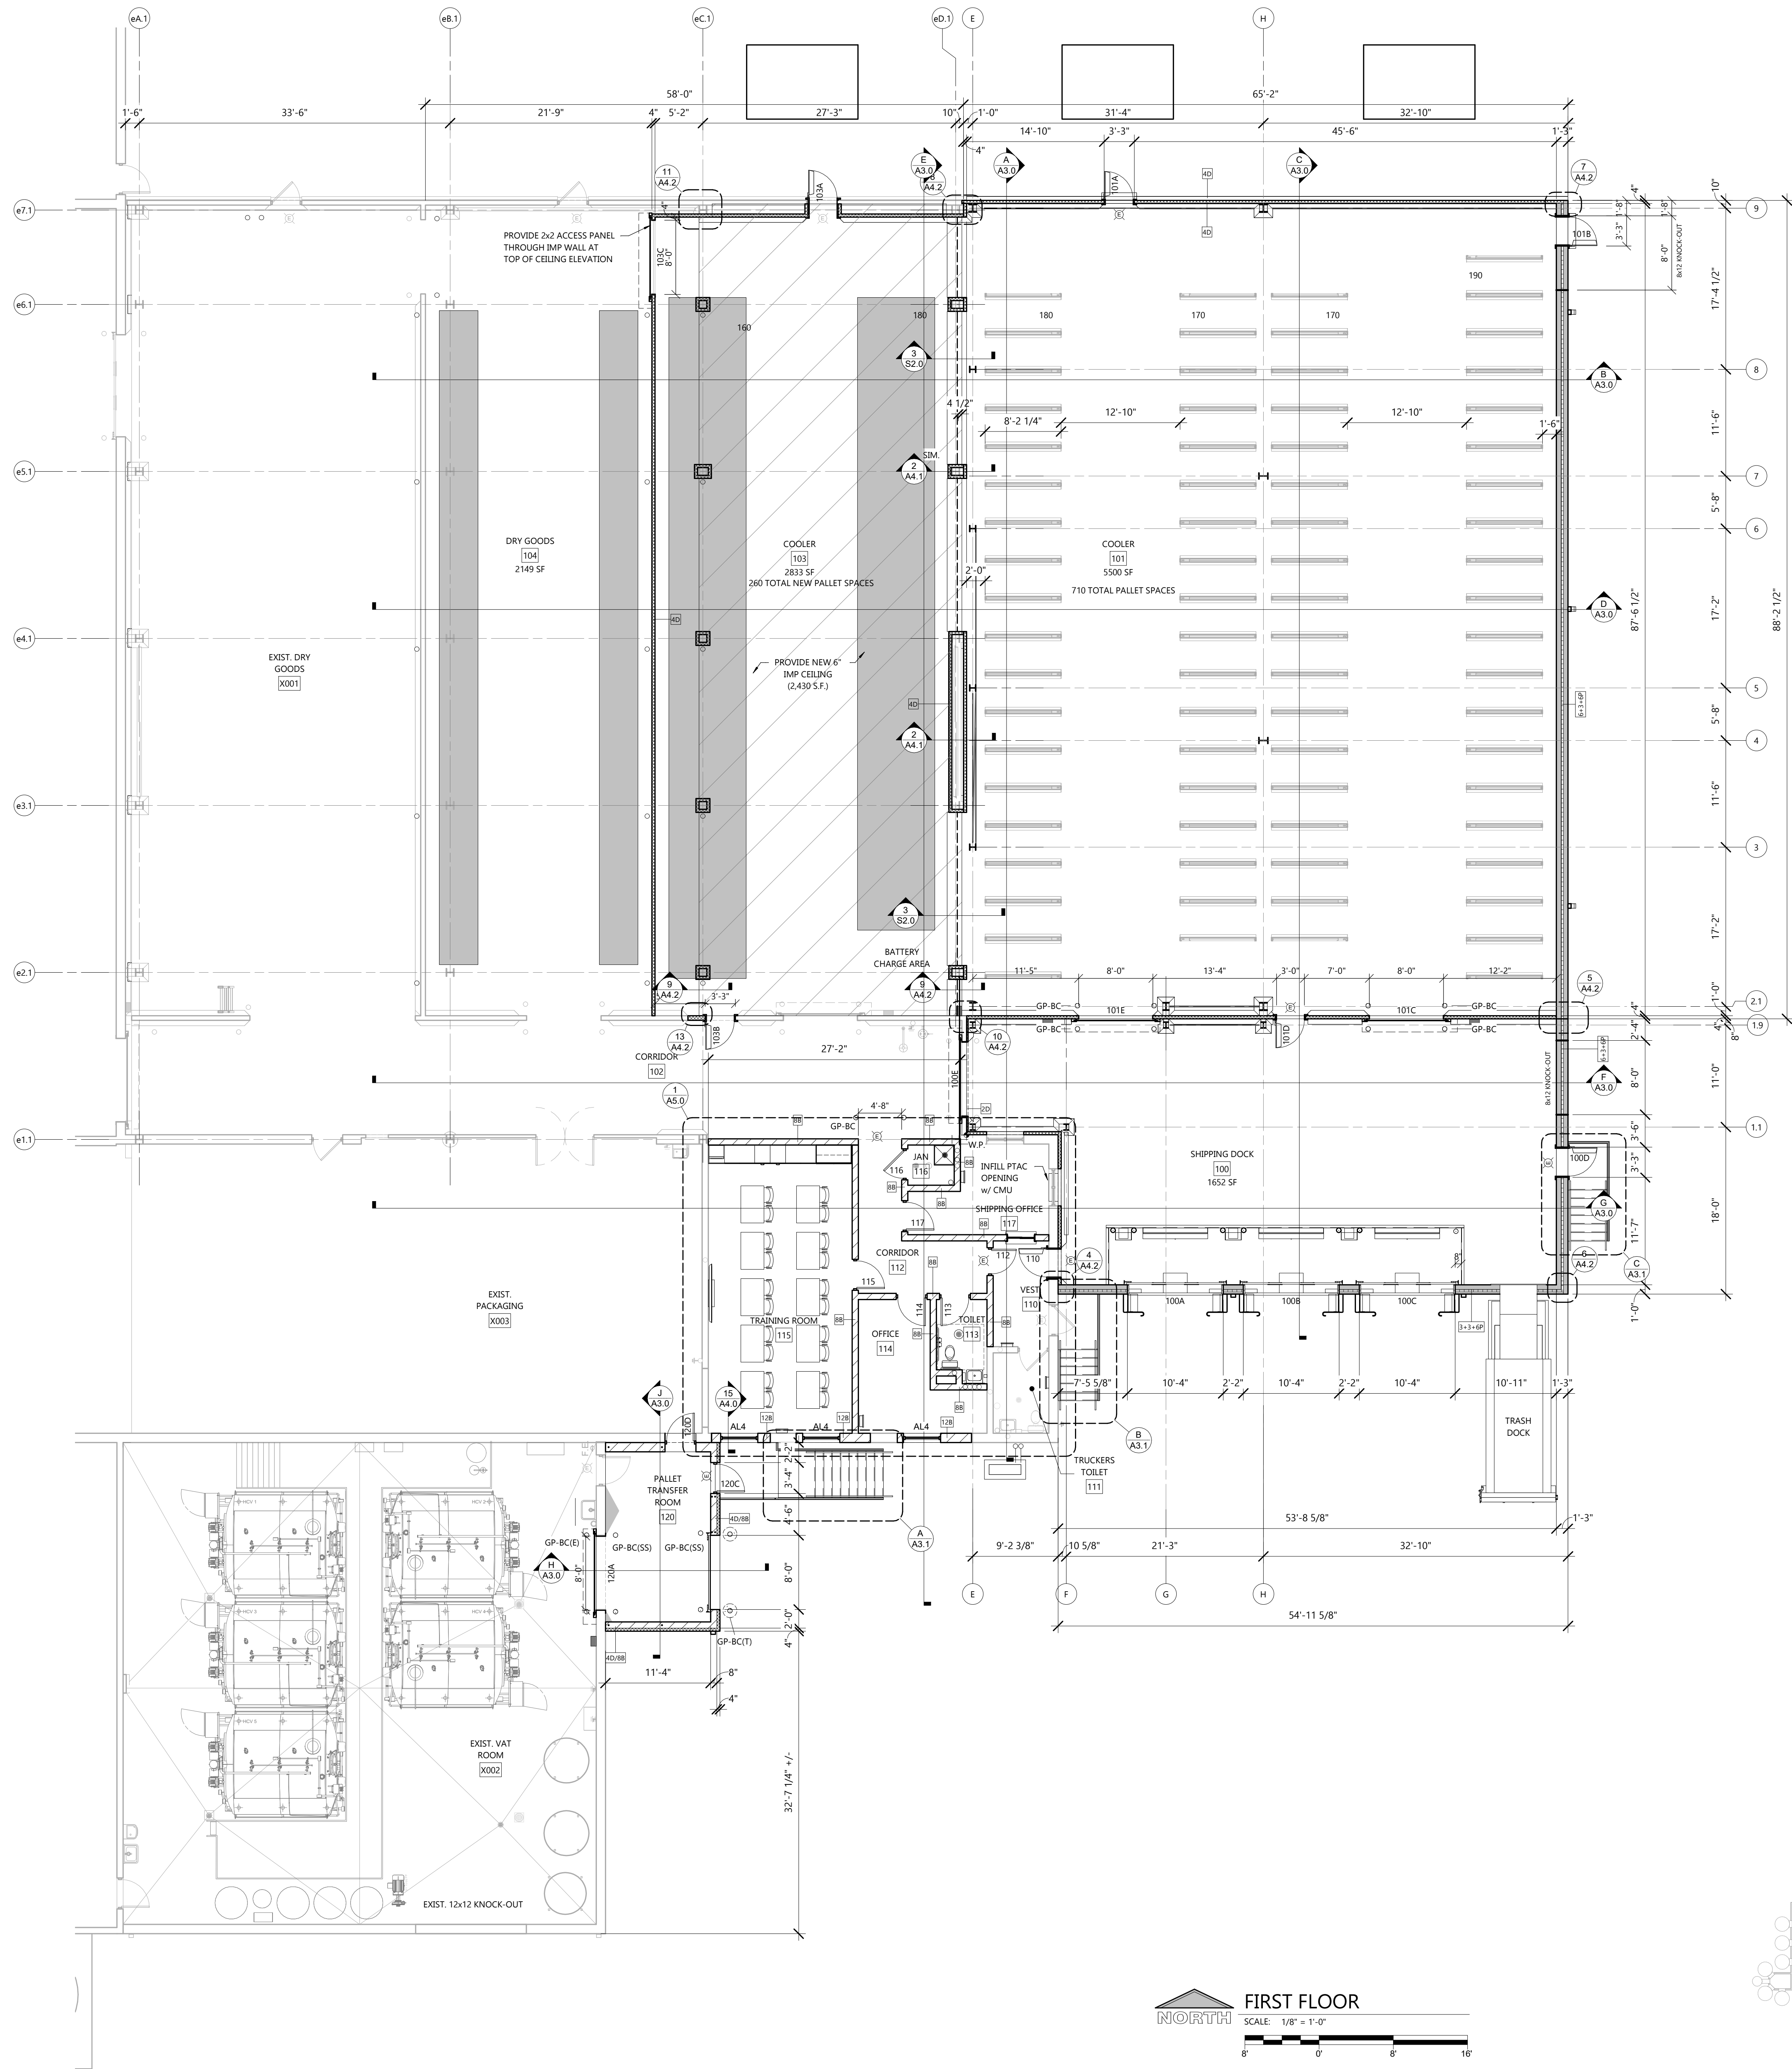

SYMBOLS LEGEND

- SEE SHEET A6.0 FOR WALL TYPES
- SEE SHEET AX.X FOR CURB DETAILS
- EXIT SIGNAGE
- FIRE EXTINGUISHER - SEE AS SHEETS
- W.P. - WORK POINT - FOR DIMENSIONS
- GUARD POST/GOAL POST DESIGNATION - SEE SHEET A6.0 FOR DETAILS
- EXISTING WALL TO REMAIN
- EXISTING WALL TO BE DEMOLISHED
- STUD WALL
- CONCRETE WALL
- MASONRY VENEER
- C.M.U. WALL
- (1) HOUR FIRE RATED
- (2) HOUR FIRE RATED
- (3) HOUR FIRE RATED
- (4) HOUR FIRE RATED
- SEE PLAN FOR ALL WALL WIDTHS
- EXISTING DOOR TO REMAIN
- EXISTING DOOR TO BE DEMOLISHED
- NEW DOOR

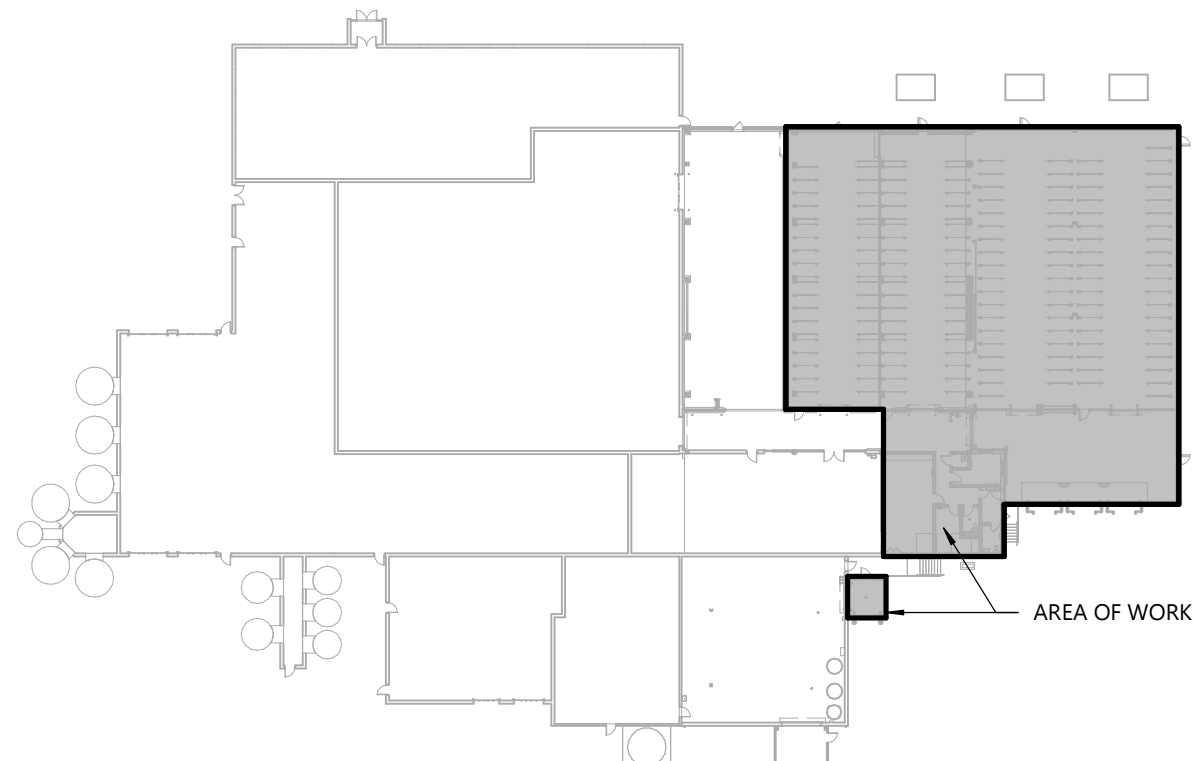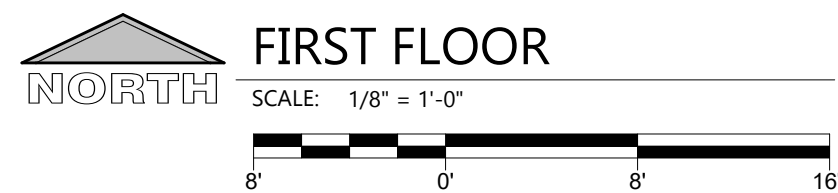

KEY PLAN

FIRST FLOOR PLAN

PROJECT INFORMATION

PROPOSED COOLER ADDITION FOR:
SAPUTO CHEESE USA, INC.
1120 COMMERCIAL AVE • REEDSBURG, WI 53959


PROFESSIONAL SEAL

PRELIMINARY DATES
DEC. 6, 2019


NOT FOR CONSTRUCTION

JOB NUMBER
1955940


SHEET NUMBER
C2.0

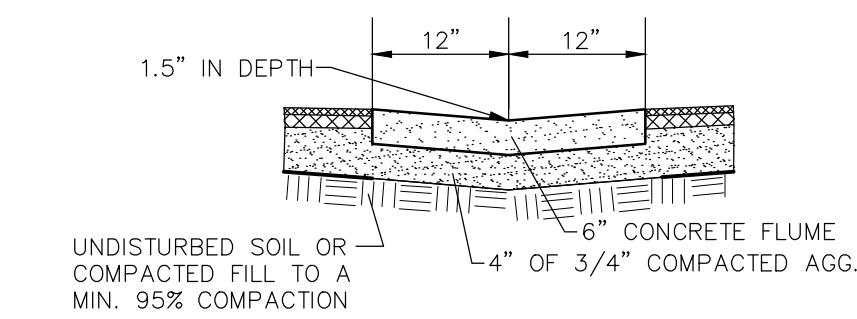


CONCRETE FLUME DETAIL
NO SCALE

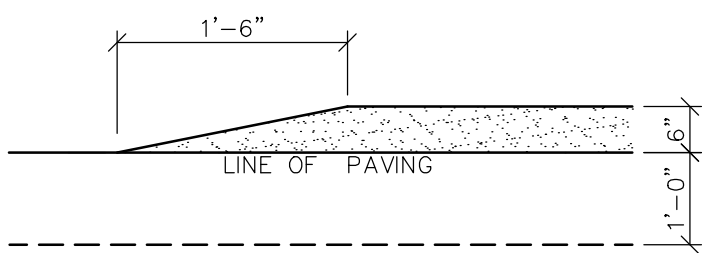

TAPERED CURB DETAIL
NO SCALE

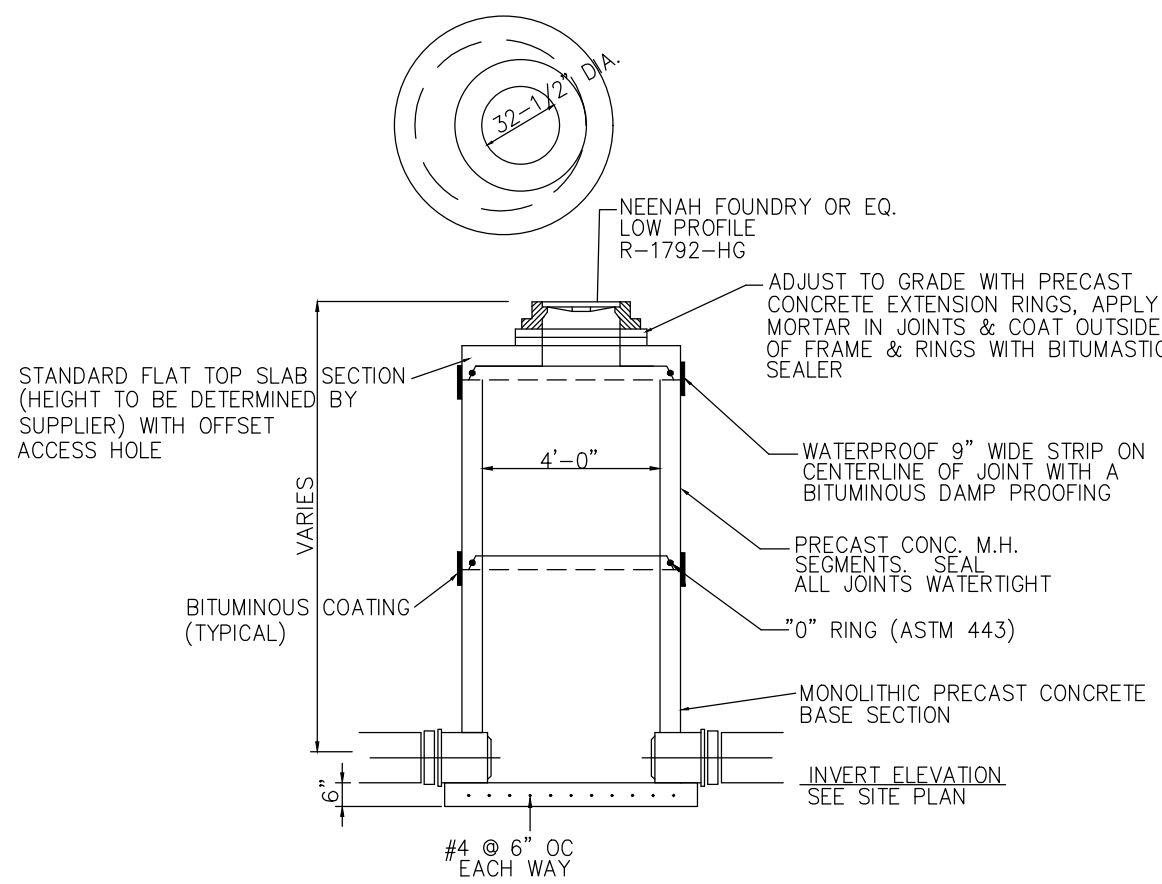

CATCH BASIN DETAIL
NO SCALE

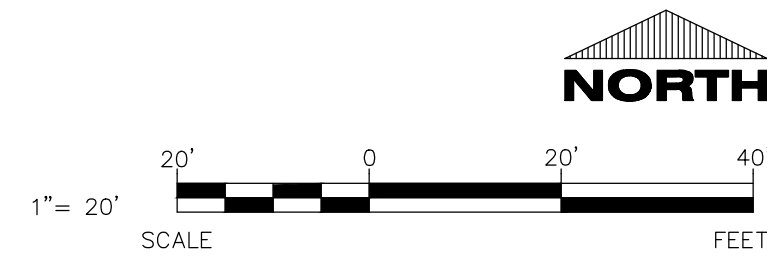


PROJECT INFORMATION

PROPOSED COOLER ADDITION FOR:
SAPUTO CHEESE USA, INC.
1120 COMMERCIAL AVE • REEDSBURG, WI 53959

PROFESSIONAL SEAL

PRELIMINARY DATES	
NOV. 26, 2019	
DEC. 6, 2019	

JOB NUMBER	
1955940	
SHEET NUMBER	
C1.2	

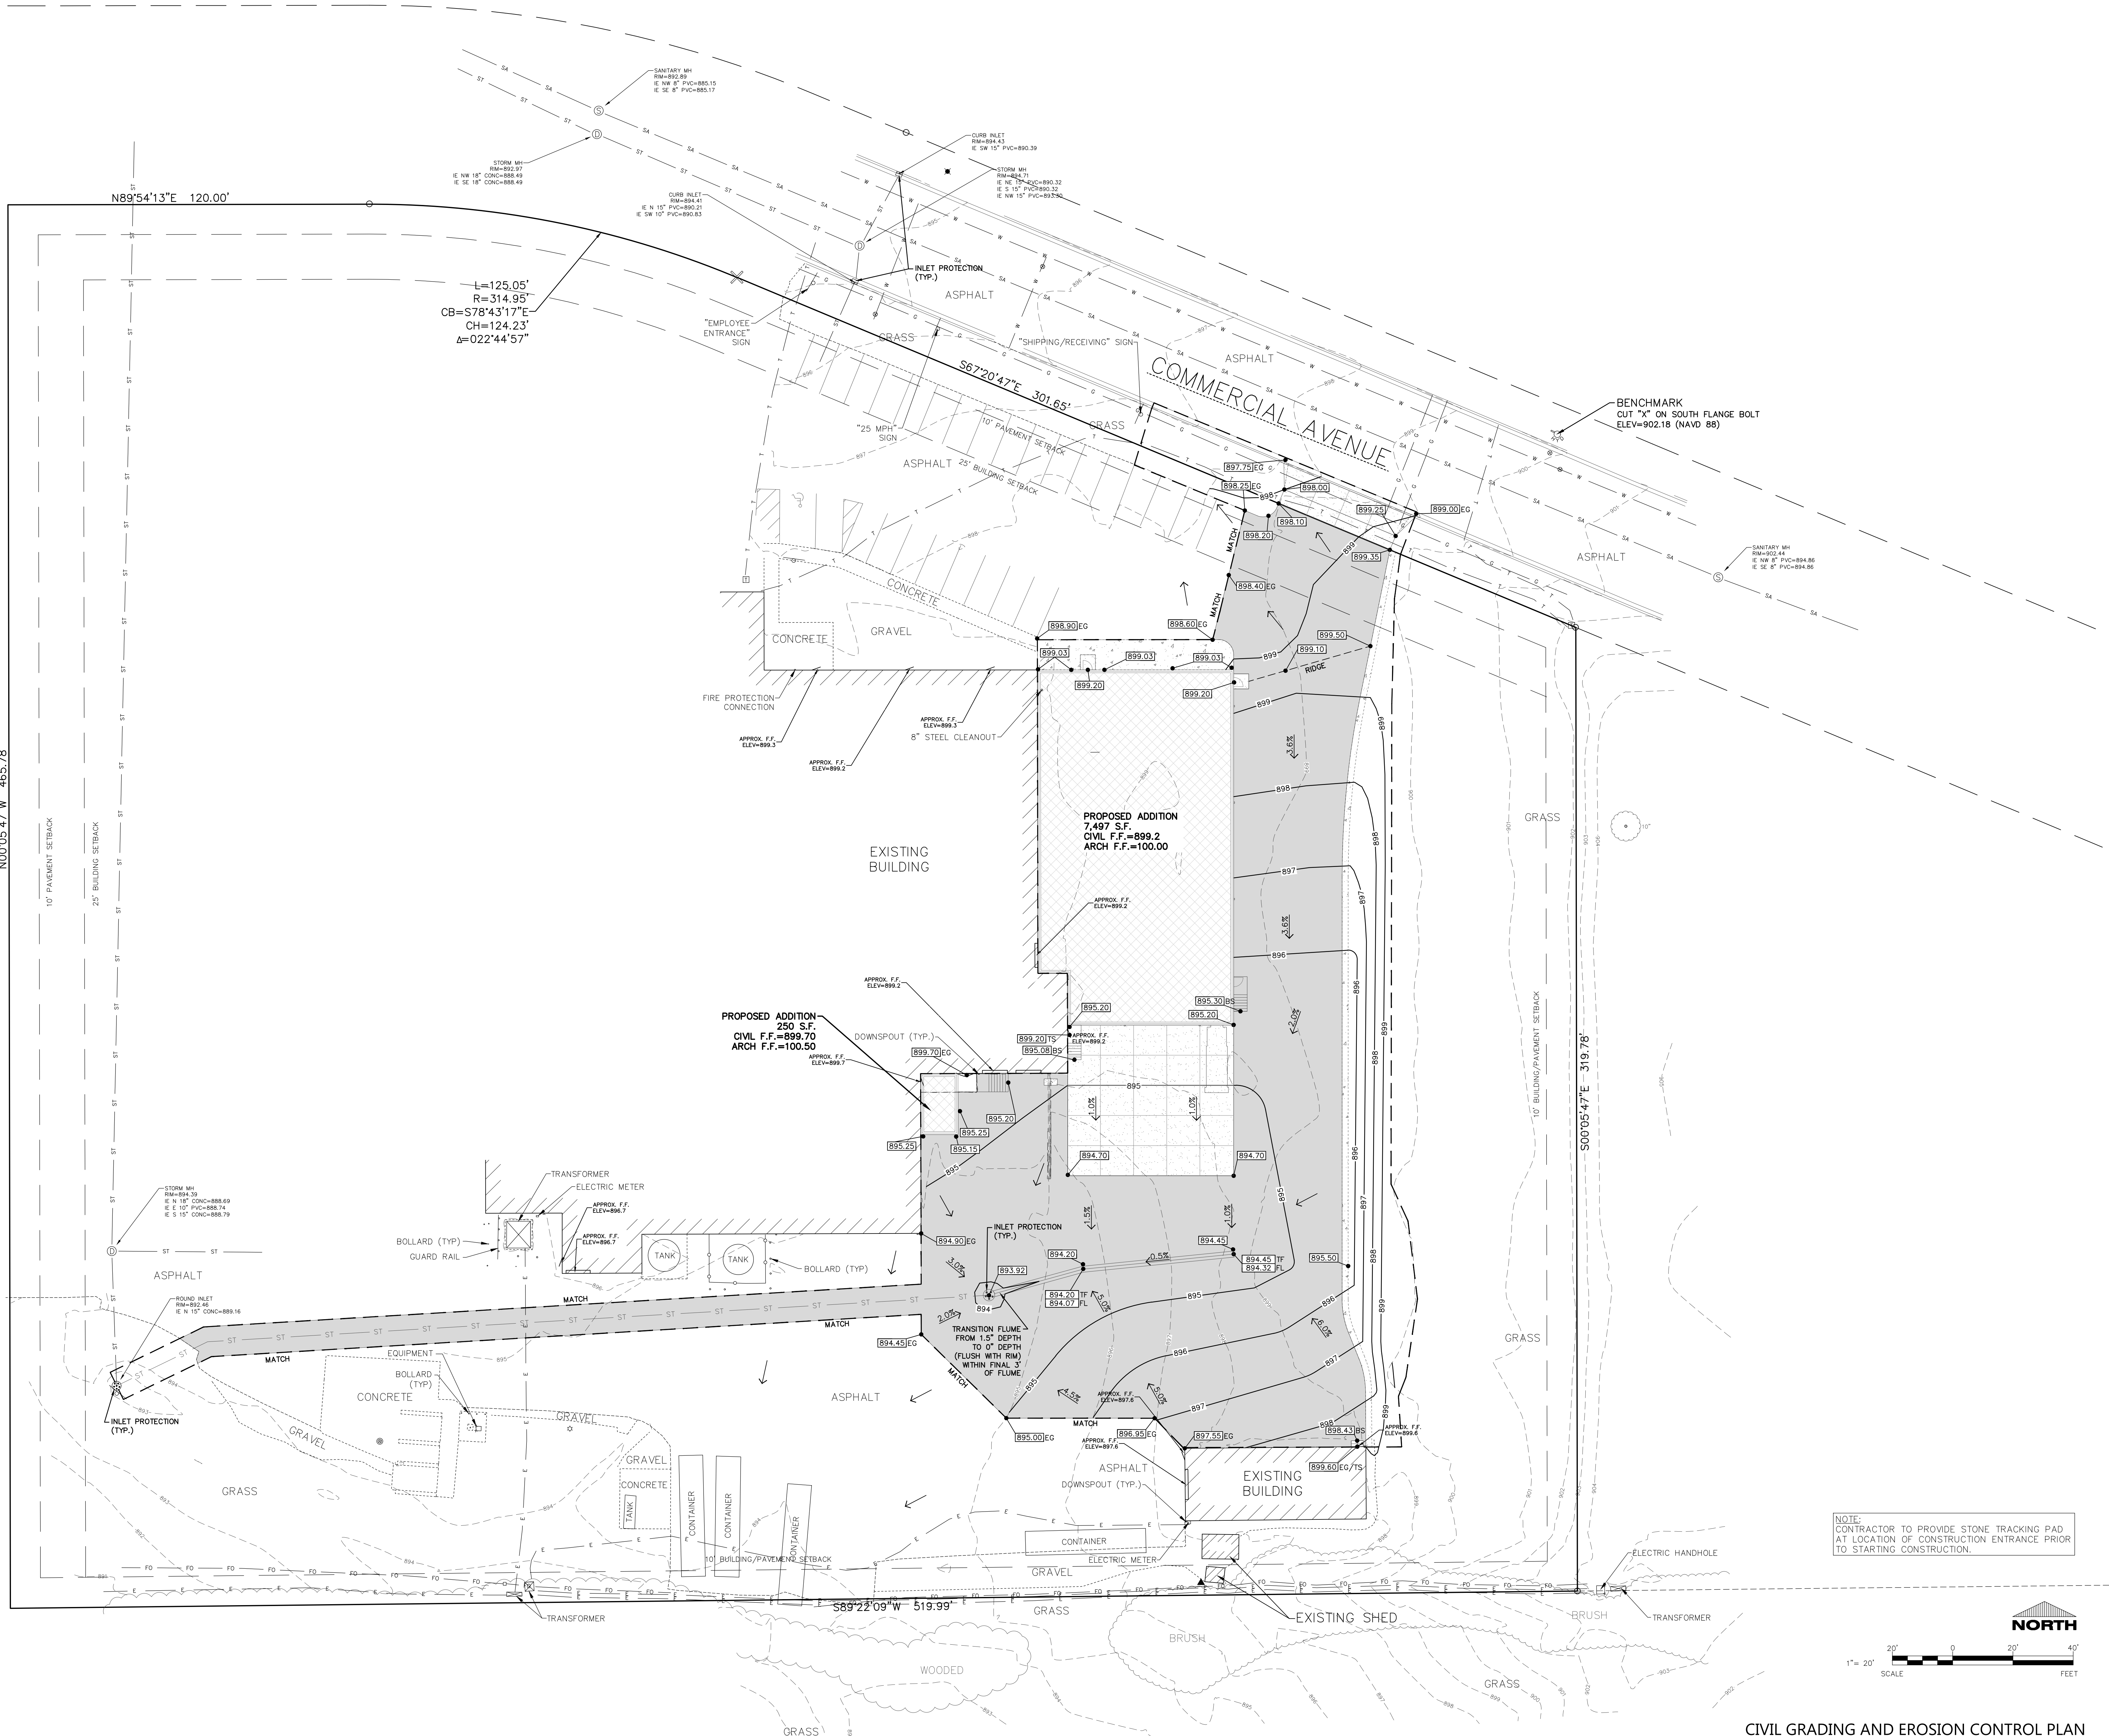


N00°05'47"W 465.78'

N89°54'13"E 120.00'

10' PAVEMENT SETBACK
25' BUILDING SETBACK

10' BUILDING SETBACK

CIVIL GRADING AND EROSION CONTROL PLAN

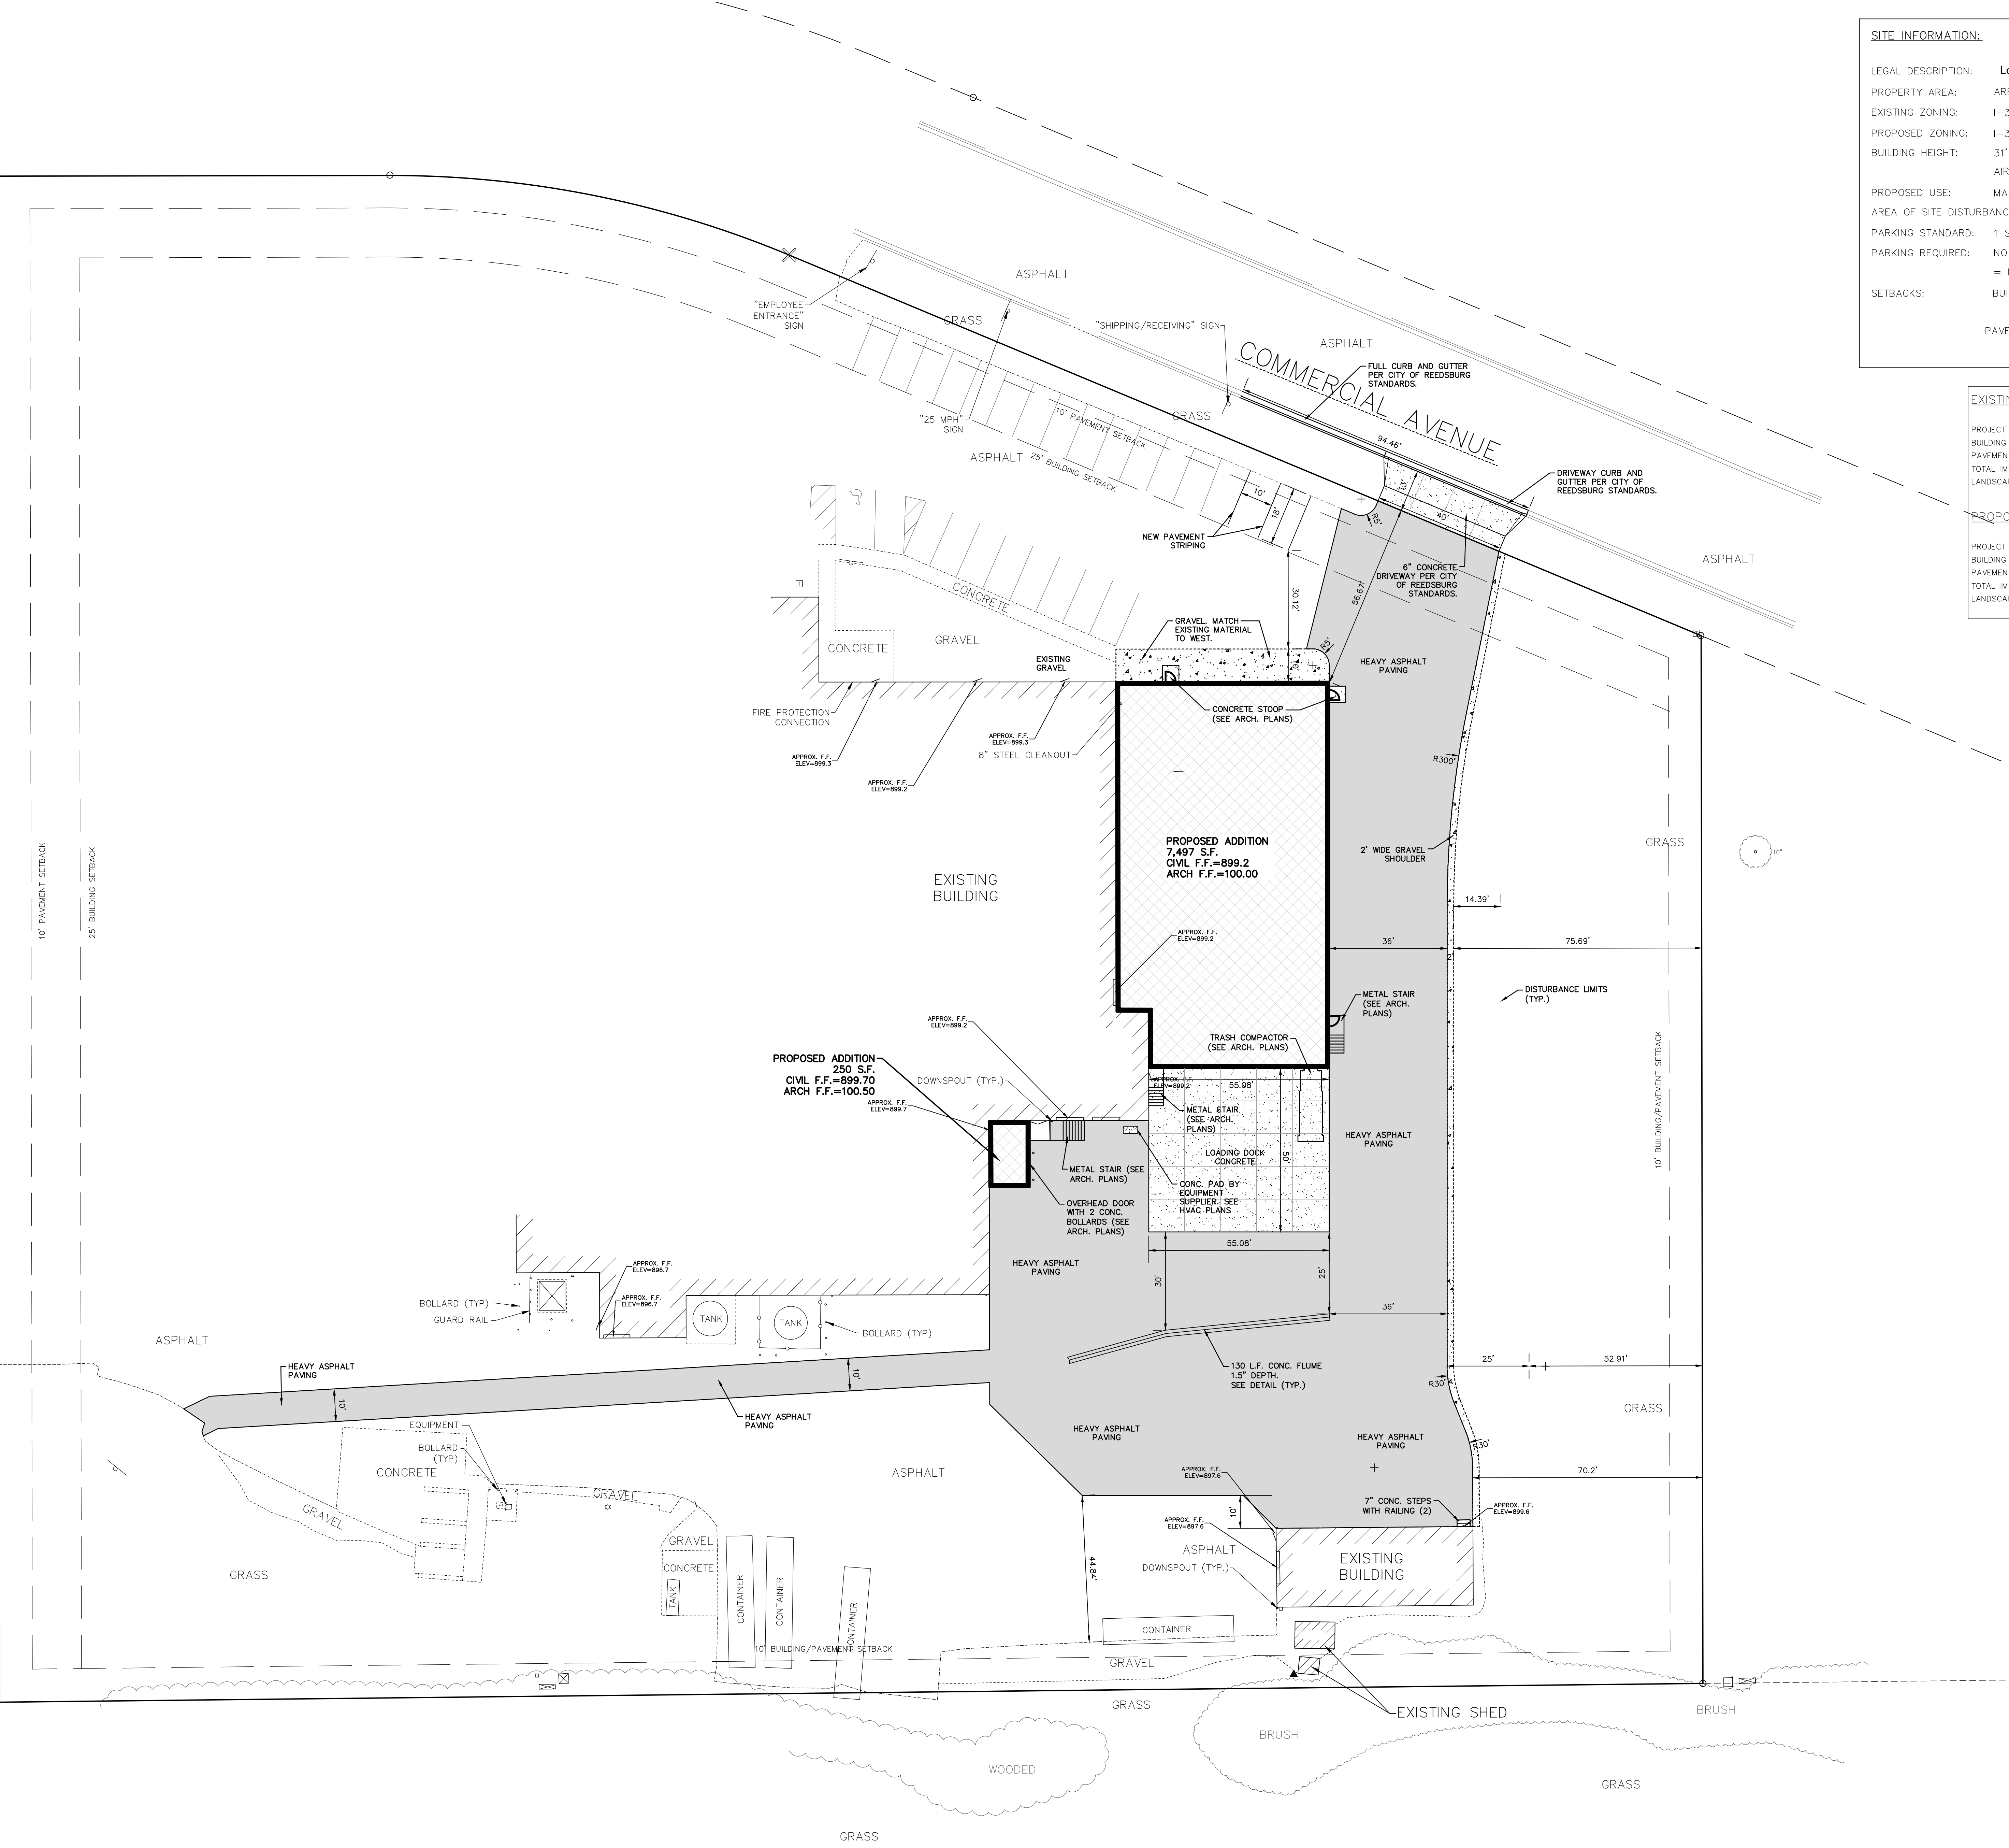

SITE INFORMATION:

LEGAL DESCRIPTION: Lot 1 of Certified Survey Map Number 1394.

PROPERTY AREA: AREA = 216,893 S.F. (4.98 ACRES).

EXISTING ZONING: I-3, INDUSTRIAL PARK

PROPOSED ZONING: I-3

BUILDING HEIGHT: 31' (MAX ELEV = 930.2')

AIRPORT HEIGHT RESTRICTION = 966'

PROPOSED USE: MANUFACTURING/FOOD PROCESSING

AREA OF SITE DISTURBANCE: 41,787 S.F. (0.96 AC.)

PARKING STANDARD: 1 STALL PER EACH 2 EMPLOYEES

PARKING REQUIRED: NO CHANGE IN NUMBER OF EMPLOYEES
= NO NEW STALLS REQUIRED

SETBACKS: BUILDING: FRONT = 25' (NORTH/WEST)
SIDE = 10'
REAR = 10'

PAVEMENT: FRONT = 10'
SIDE = 10'
REAR = 10'

EXISTING SITE DATA (WITHIN PROJECT AREA)			
PROJECT SITE	AREA (AC)	AREA (SF)	RATIO
BUILDING FLOOR AREA	0.96	41,787	
PAVEMENT (ASP. & CONC.)	0.45	19,607	46.9%
TOTAL IMPERVIOUS	0.45	19,607	46.9%
LANDSCAPE/ OPEN SPACE	0.51	22,180	53.1%

PROPOSED SITE DATA (WITHIN PROJECT AREA)			
PROJECT SITE	AREA (AC)	AREA (SF)	RATIO
BUILDING FLOOR AREA	0.96	41,787	
PAVEMENT (ASP. & CONC.)	0.18	7,747	18.5%
TOTAL IMPERVIOUS	0.82	35,722	85.5%
LANDSCAPE/ OPEN SPACE	0.14	6,065	14.5%

EXCEL
ARCHITECTS • ENGINEERS • SURVEYORS
Always a Better Plan
100 Camelot Drive
Fond Du Lac, WI 54935
Phone: (920) 926-9800
www.EXCELENGINEER.com

PROJECT INFORMATION

PROPOSED COOLER ADDITION FOR:
SAPUTO CHEESE USA, INC.
1120 COMMERCIAL AVE • REEDSBURG, WI 53959

PROFESSIONAL SEAL

PRELIMINARY DATES
NOV. 26, 2019
DEC. 6, 2019

NOT FOR CONSTRUCTION

JOB NUMBER
1955940

SHEET NUMBER

C1.1

NORTH

1" = 20' SCALE

CIVIL SITE PLAN

PROJECT INFORMATION

PROPOSED COOLER ADDITION FOR:
SAPUTO CHEESE USA, INC.
1120 COMMERCIAL AVE • REEDSBURG, WI 53959

PROFESSIONAL SEAL

PRELIMINARY DATES



NOV. 26, 2019
DEC. 6, 2019

JOB NUMBER

1955940

SHEET NUMBER

C1.0

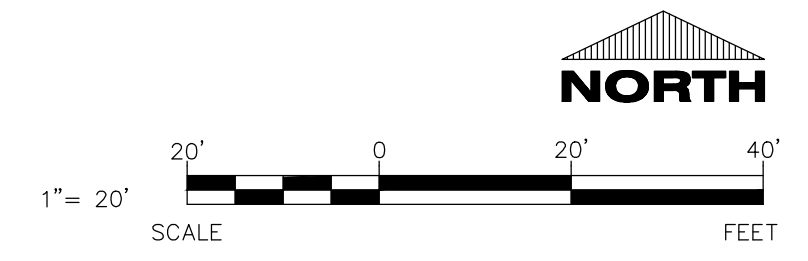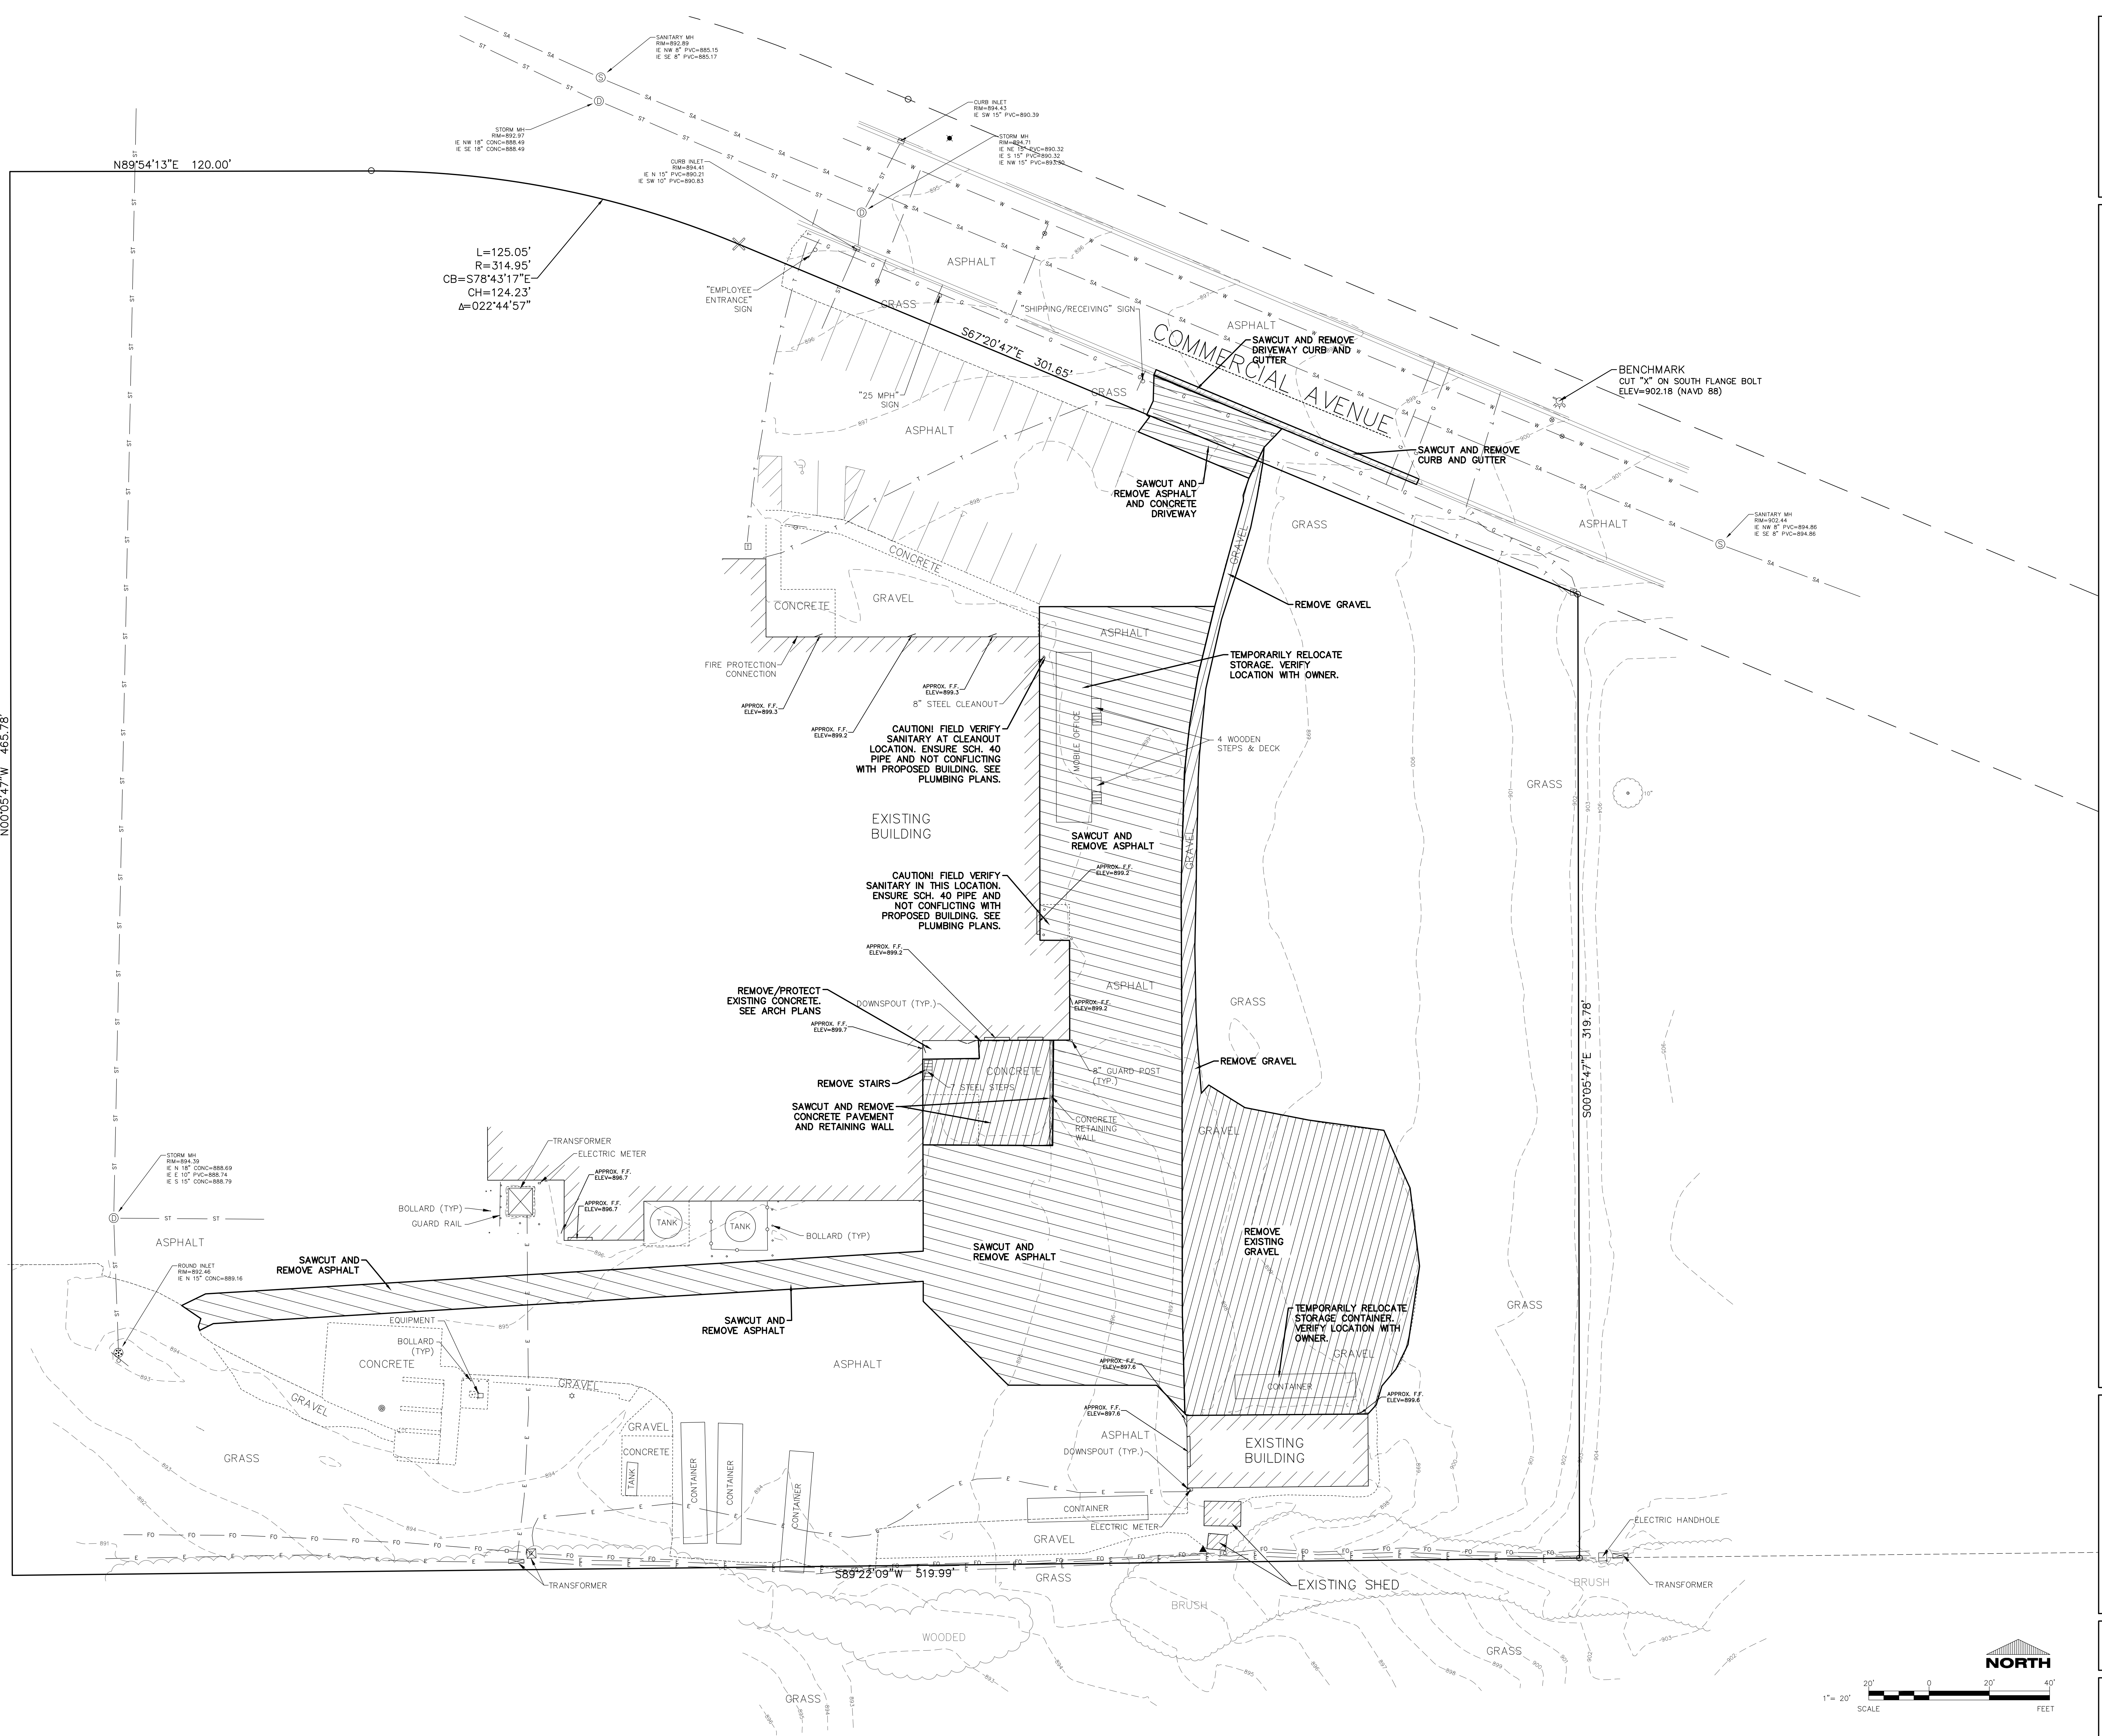

CIVIL EXISTING SITE AND DEMOLITION PLAN

PROJECT INFORMATION

PROPOSED COOLER ADDITION FOR:
SAPUTO CHEESE USA, INC.
1120 COMMERCIAL AVE • REEDSBURG, WI 53959

PROFESSIONAL SEAL

PRELIMINARY DATES

DEC. 6, 2019

JOB NUMBER

1955940

SHEET NUMBER

PXP1




Statistics						
Description	Symbol	Avg	Max	Min	Max/Min	Avg/Min
ASPHALT AREA	✕	2.8 f.c.	18.6 f.c.	0.1 f.c.	186.0:1	28.8:1



SITE PHOTOMETRIC PLAN

SCALE: 1" = 20'

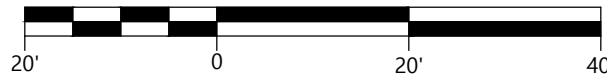


Schedule									
Symbol	Label	Quantity	Catalog Number	Description	Lamp	Number Lamps	Filename	Lumens Per Lamp	Light Loss Factor
	WP1	5	XTOR3B-W	CROSSTOUR 2BW WALL MOUNT LED	EATON LED 4000K	1	XTOR3B-Wies	2709	1
	WP2	7	XTOR3BRL-W	CROSSTOUR WALL MOUNT LED WITH REFRACTIVE LENS	EATON LED 4000K	1	XTOR3BRL-Wies	8491	1
	EXIST.	6	XTOR3B-W	CROSSTOUR 2BW WALL MOUNT LED	EATON LED 4000K	1	XTOR3B-Wies	2709	1
								25.5	
								81	
								25.5	

ELECTRICAL SITE PHOTOMETRIC PLAN


MATERIAL LEGEND

①	PRECAST CONCRETE w/ USDA SMOOTH TROWEL FINISH
②	PRECAST CONCRETE - LIGHT BROOM FINISH TO MATCH EXISTING
③	DOWNSPOUT - MATCH EXISTING TM
④	CONCRETE FOUNDATION WALL
⑤	8 RIB SPLIT-FACE CMU TO MATCH EXIST.
⑥	INSULATED METAL WALL PANEL

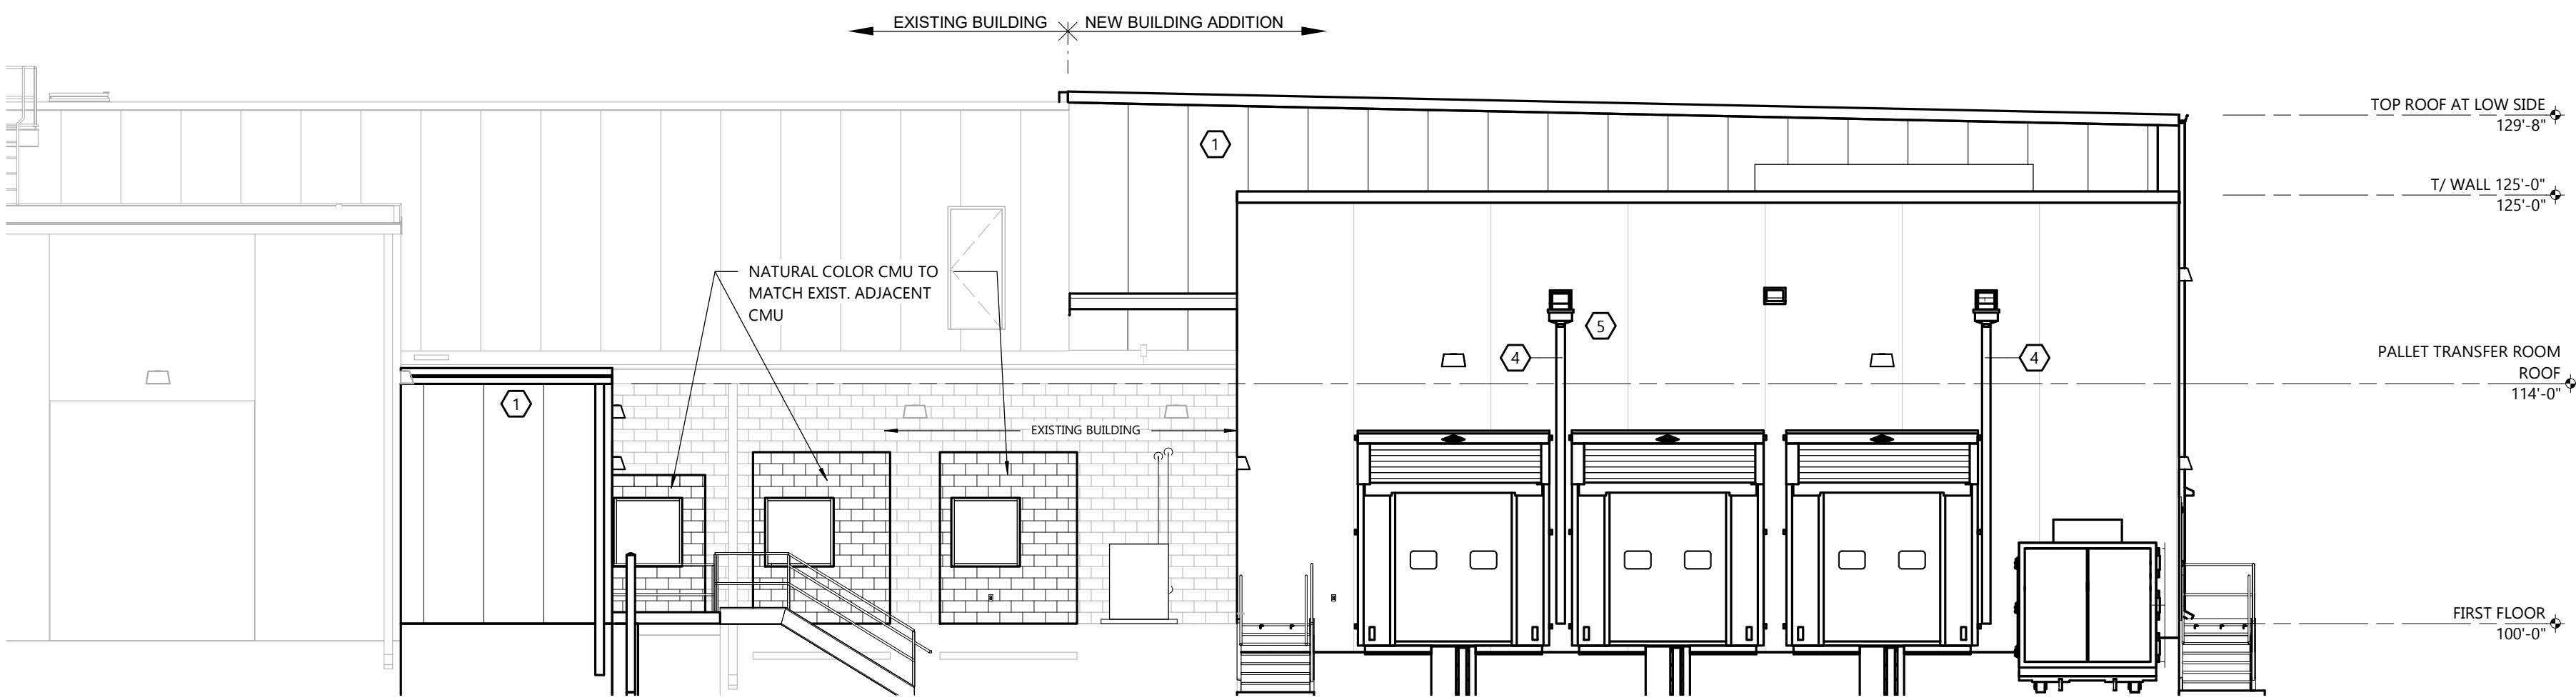


SOUTH ELEVATION

SCALE: 1/8" = 1'-0"

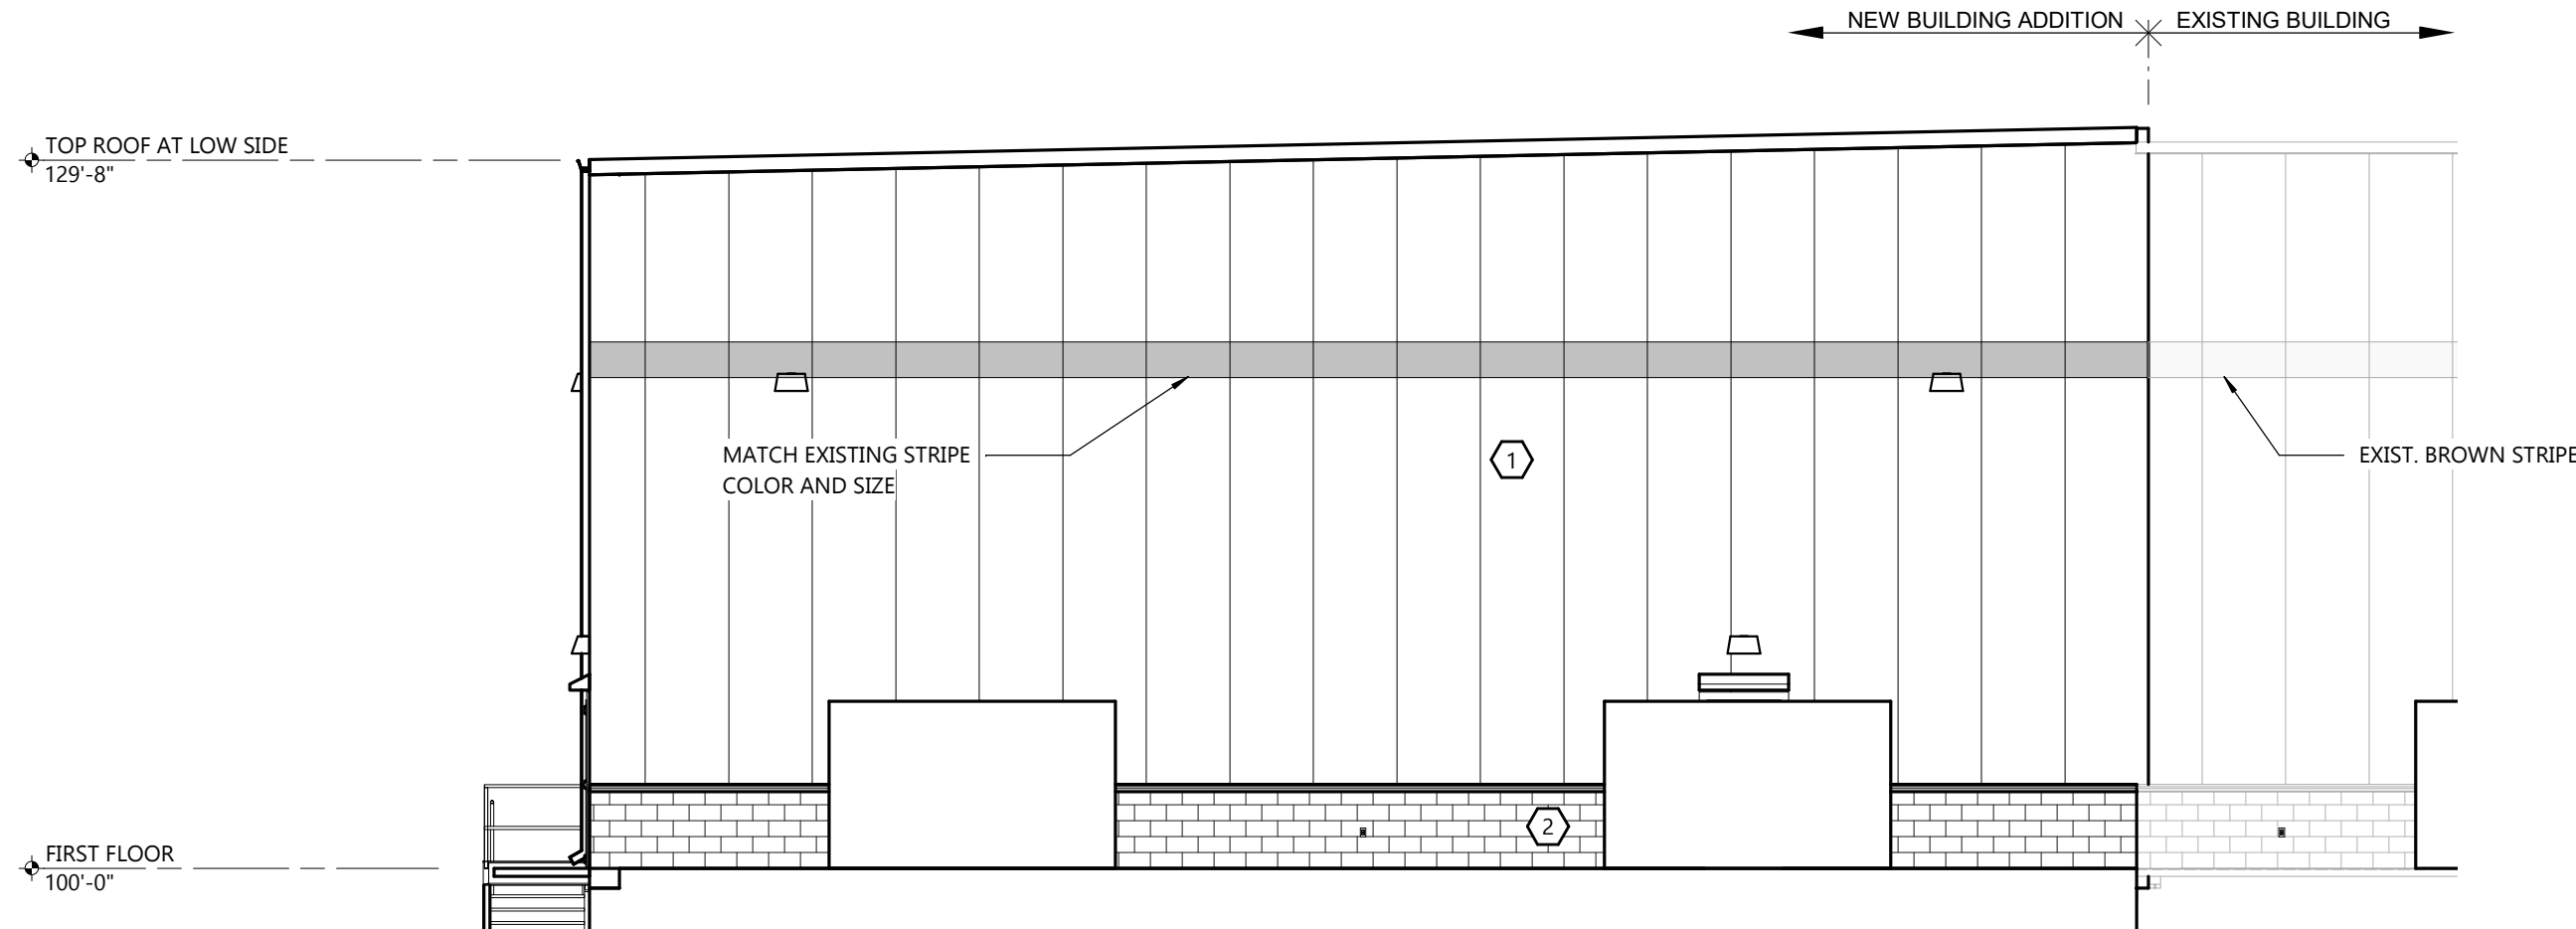

NORTH ELEVATION

SCALE: 1/8" = 1'-0"

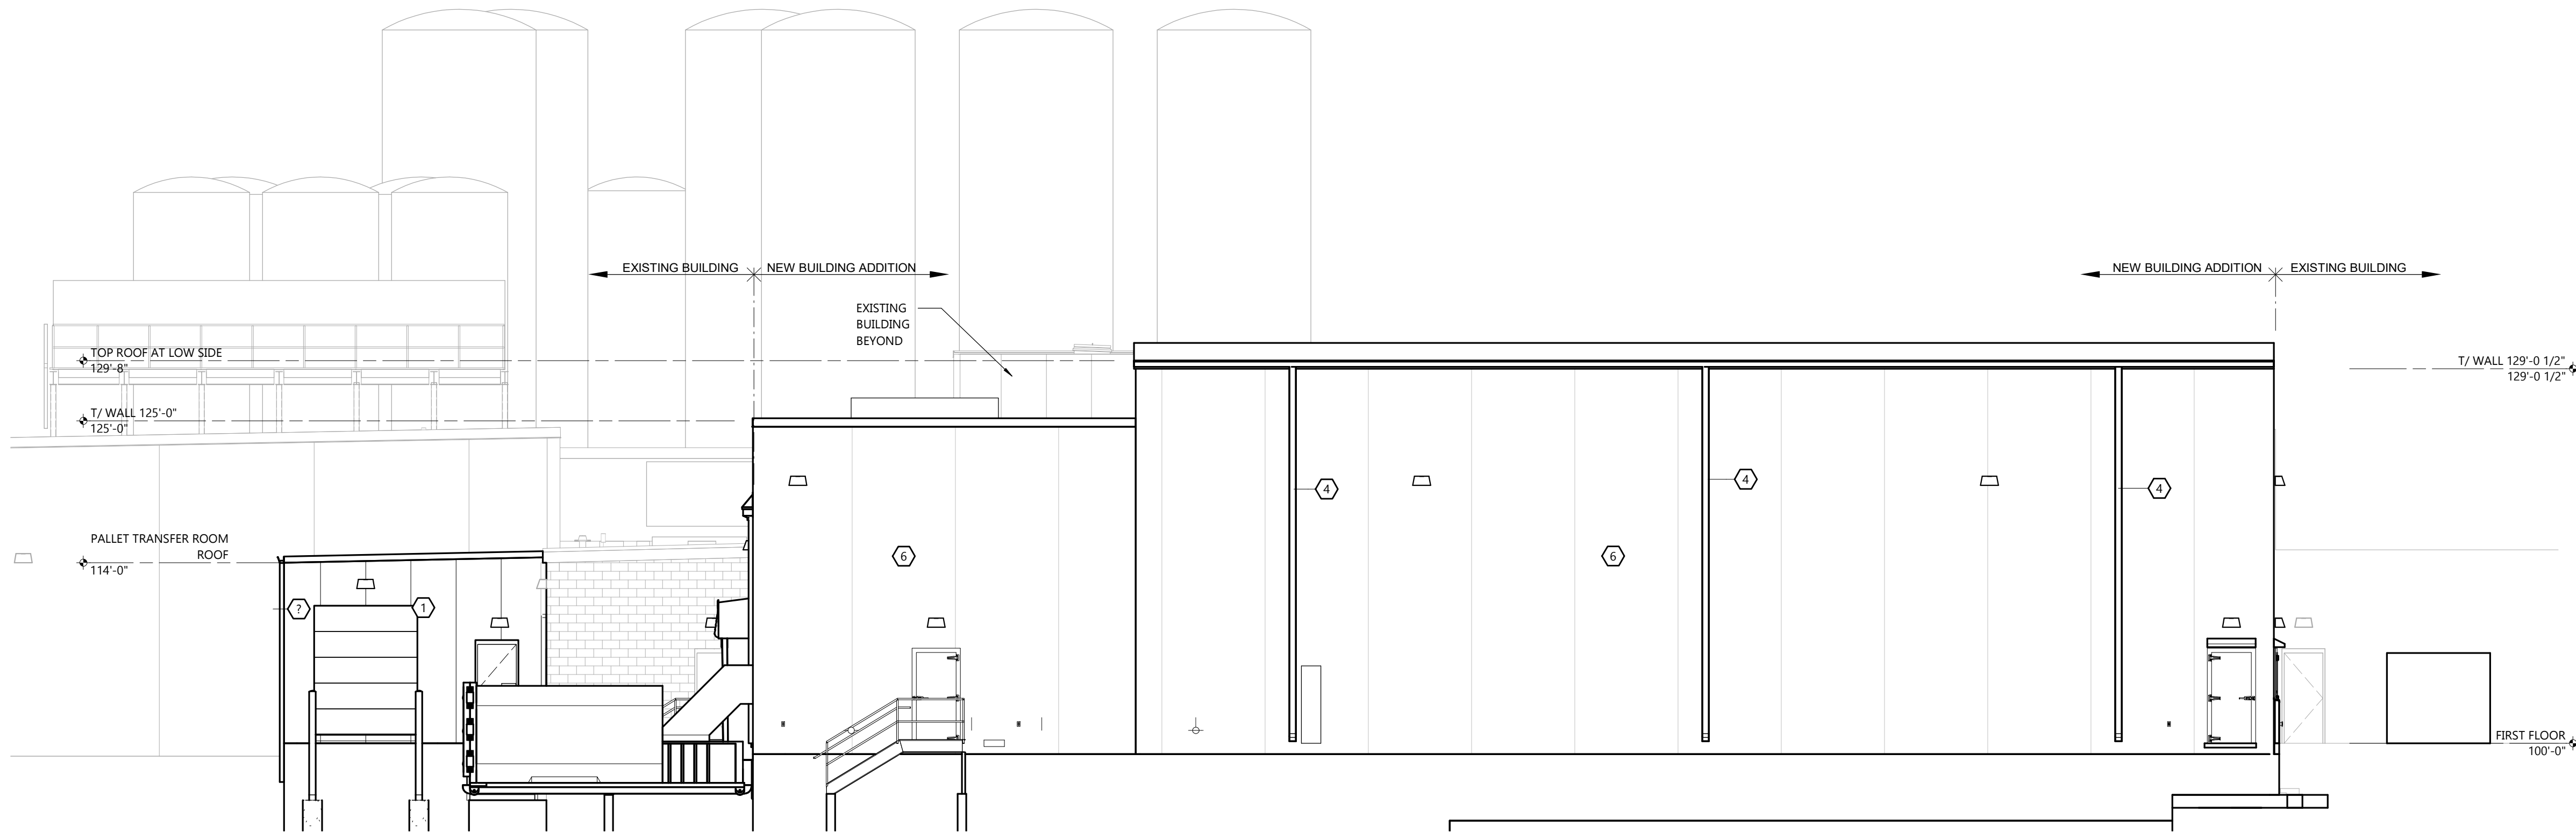

EAST ELEVATION

SCALE: 1/8" = 1'-0"

COLLABORATION

Saputo

PROJECT INFORMATION

PROPOSED COOLER ADDITION FOR:
SAPUTO CHEESE USA, INC.
1120 COMMERCIAL AVE • REEDSBURG, WI 53959

PROFESSIONAL SEAL

PRELIMINARY DATES

MAY 6, 2019
MAY 13, 2019
MAY 14, 2019
OCT. 16, 2019
OCT. 25, 2019
NOV. 26, 2019
DEC. 6, 2019

NOT FOR CONSTRUCTION

JOB NUMBER

1955940

SHEET NUMBER

A2.0



City of Reedsburg GIS

DISCLAIMER: The City of Reedsburg does not guarantee the accuracy of the material contained here in and is not responsible for any misuse or misrepresentation of this information or its derivatives.



SCALE: 1" = 139'

CITY OF REEDSBURG

134 S. Locust Street
PO Box 490
Reedsburg, WI 53959
608-524-6404

Print Date: 1/6/2020

Plan Commission
Staff Report

DATE: 1/14/20

APPLICANT: Hillsboro Equipment

LOCATION: 2160 E Main St; Parcel #2232

ZONING: B-2 Business

DESCRIPTION: Consider Site Plan Review to convert former office & storage building into retail (former Riberich Plumbing).

General Findings

SURROUNDING LAND USES:

- North – Commercial
- West – Commercial
- South – Commercial
- East – Commercial

ZONING:

- North- B-2 Business
- West- B-2 Business
- South- I-1 Light Industrial
- East- B-2 Business

TOPOGRAPHY: Flat slopes

STREET R.O.W./TRAFFIC/ACCESS: E Main St; 134' ROW

ENVIRONMENTAL HAZARDS/CONDITIONS: None known

COMPREHENSIVE PLAN DESIGNATION: Commercial

COMMENTS

ADMINISTRATOR:

AMBULANCE:

FIRE:

POLICE:

PUBLIC WORKS:

SCHOOL:

UTILITIES:

OTHER:

Site Plan Review Findings of Fact for Section 690-32(A-F)

The site plan shall be designed so that there is a limited amount of change in the overall natural contours of the site and shall minimize reshaping in favor of designing the project to respect existing features of the site in relation to topography, the size and type of the lot, the character of adjoining property, the minimization of tree and soil removal and the type and size of buildings. The site shall be developed so as not to impede the normal and orderly development or improvement of surrounding property for uses permitted in this Ordinance.

1. The Board finds that the existing parcel is contains a __ SF building.
2. The Board finds that the parcel is zoned B-2 Business Outer.
3. The Board finds that the parcel is 1.76 acres.
4. The Board finds that the building formerly contained a plumbing business (storage, offices).
5. The Board finds that section 690 Attachment 2 permits retail.
6. The Board finds that 18 parking spaces are required; 11 parking spaces are proposed.
7. The Board finds that enough impervious surface exists to add at least 9 more parking spaces.
8. The Board finds that a 10' X 6.5' vestibule would be added to the existing building.

Special attention shall be given to proper site drainage so that removal of storm waters will not adversely affect neighboring properties.

1. N/A

All buildings or groups of buildings should be so arranged as to permit emergency vehicle access by some practical means.

1. N/A

Exterior lighting shall be arranged as follows:

1. It is deflected away from adjacent properties.
 2. It does not impede the vision of traffic along adjacent streets.
 3. It does not unnecessarily illuminate night skies.
1. The Board finds that there would be exterior lighting near exit doors.

The arrangement of public or common ways for vehicular and pedestrian circulation shall respect the pattern of existing or planned streets and pedestrian or bicycle pathways in the area. Streets and drives which are part of an existing or planned street pattern which serves adjacent development shall be of a width appropriate to the traffic volume they will carry.

1. The Board finds that the existing shared driveway is on E Main St.

Site plans shall conform to all applicable requirements of City, State and Federal statutes and the City of Reedsburg Comprehensive Plan, and approval may be conditioned on the applicant receiving necessary City, State and Federal permits.

1. The Board finds that the future use map indicates Commercial.

STAFF COMMENTS: The required parking is 18 spaces. They indicate 11 spaces on the plan, but there is enough existing asphalt to add two more spaces along the building and seven spaces in front. Not that all 18 spaces are needed but the room is there regardless. The Plan Commission can approve fewer spaces.

Exhibit List

- A. City of Reedsburg Comprehensive Plan
- B. Zoning Ordinance, City of Reedsburg, Wisconsin
- C. Tuesday, January 14, 2020, Plan Commission Agenda
- D. Land Use Change Application
- E. Staff Report
- F. Request for Review and Comment
- G. Notice of Public Meeting

City of Reedsburg Land Use Application

134 S. Locust St.
PO Box 490
Reedsburg, WI 53959

Ph: 608-524-6404
Fax: 608-524-8458
bduvalle@ci.reedsburg.wi.us

APPLICANT: Hillsboro Equipment

ADDRESS: P.O. Box 583 **CITY:** Hillsboro **STATE:** WI

ZIP: 54634 **PHONE:** 608-489-2275 **FAX:** _____

E-MAIL: sallyslama@hillsborequipment.com

PROPERTY OWNER: (if different from Applicant) Slama Commercial Properties LLC

LOCATION: 2160 E Main St. **PARCEL #:** 276-223-00000

LAND USE REQUEST

(Please describe one or more as applicable – attach extra pages/maps if necessary)

☐ **Certified Survey Map (CSM):** _____

☐ **Conditional Use Permit:** _____

For **CONDITIONAL USE PERMIT** requests, also answer "A & B" on back page.

☐ **Preliminary Plat:** _____ **Final Plat:** _____ **Name of Plat:** _____

☐ **Rezoning - From:** Business **To:** Mercantile **TID #** _____

☐ **Site Plan Review:** (See "B" on back page) _____

☐ **Zoning Appeal / Interpretation:** _____

☐ **Zoning Variance:** _____

For **VARIANCE** requests, also answer "C" on back page.

☐ **Other or Annexation:** _____

AFFIDAVIT

I certify that the information and plans submitted are true and accurate to the best of my knowledge. I also give permission to City zoning officials to enter my property for inspection purposes and for a temporary Zoning sign to be placed in my yard prior to the meeting.

[Signature] 1/8/2020

Applicant Signature / Date

[Signature]

18-Jan-2020

Owner Signature / Date

Extraterritorial Committee Date: _____

Plan Commission Date: _____

Board of Zoning Appeals Date: _____


City Council Action & Date: _____

Account #10-461500-00

**The applicant or representative MUST
ATTEND the meeting.**

G:\wpnet\Zoning - Planning\Land Use Appl.doc

Cond Use; Site Plan	\$153	_____
Cond Use-Agriculture	\$400	_____
Variance	\$112	_____
Rezoning	\$200	_____
C.S.M.	\$171	_____
Subdivision Plat	\$610	_____
- w/ Stormwater Plan	\$100	_____
Flood Plain Zone	\$189	_____
Annexation	\$200	_____
Plan Amend	\$200	_____
Date Paid	_____	_____
Receipt #	_____	_____

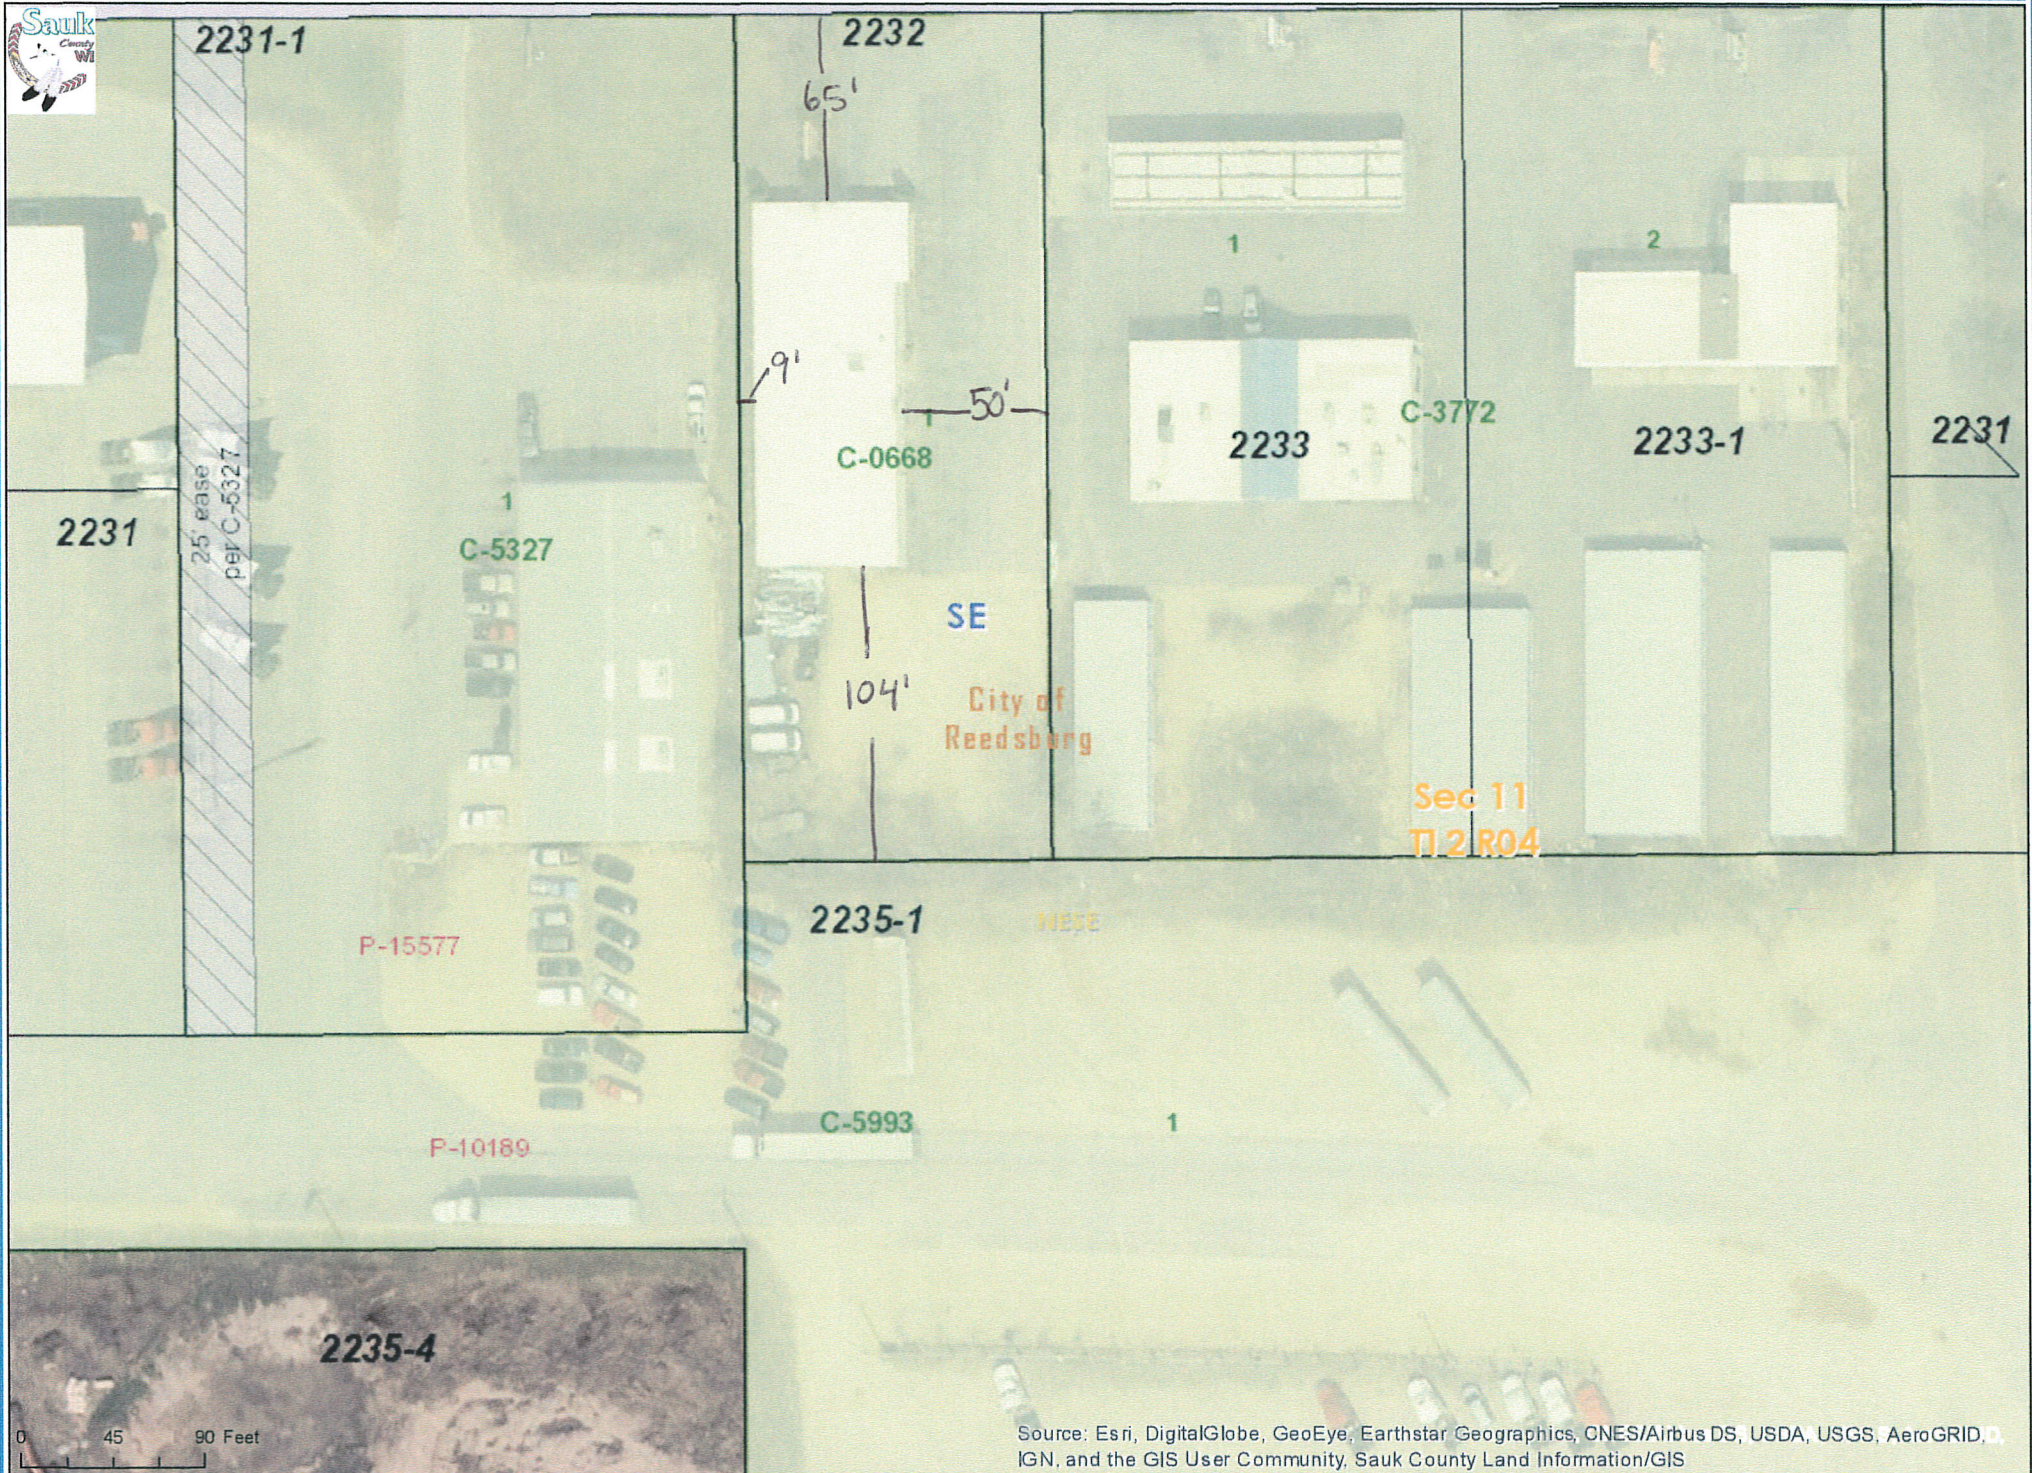

Source: Esri, DigitalGlobe, GeoEye, Earthstar Geographics, CNES/Airbus DS, USDA, USGS, AeroGRID, IGN, and the GIS User Community, Sauk County Land Information/GIS

Proposed Building Plans for Slama John Deere Retail Reedsburg, Wisconsin

Conditionally
APPROVED
DEPT. OF SAFETY AND PROFESSIONAL
SERVICES
DIVISION OF INDUSTRY SERVICES

Moktar

SEE CORRESPONDENCE

Transaction
3280858
Building
12/9/2019

PLAN REVIEW



560 Sunrise Drive
Spring Green, WI 53588
phone: 608-588-7484
fax: 608-588-9322



THIS DOCUMENT, THE IDEAS AND DESIGNS INCORPORATED HEREIN AS AN INSTRUMENT OF SERVICE, IS THE PROPERTY OF JEWELL ASSOCIATES ENGINEERS, INC. AND IS NOT TO BE USED IN WHOLE OR IN PART WITHOUT PRIOR WRITTEN AUTHORIZATION OF JEWELL ASSOCIATES ENGINEERS, INC.









[illegible]



DOOR LOCKS:		
TYPE	ANSI	DESCRIPTION
EN	F109	ENTRANCE LOCK: PUSH AND TURN-BUTTON LOCKS OUTSIDE LEVER UNTIL IT IS UNLOCKED WITH KEY OR UNTIL THE BUTTON IN MANUALLY UNLOCKED
EX	-	EXIT LOCK: BLANK PLATE OUTSIDE, INSIDE LEVER ALWAYS UNLOCKED
CL	F84	CLASSROOM KEY LOCKS/UNLOCKS OUTER KNOB OR LEVER, INSIDE ALWAYS FREE
OF	F82	OFFICE: OPERATED BY KEY OUTSIDE, BUTTON ON FACE OF LOCK W/ PASSAGE FUNCTION
PA	F75	PASSAGE: NO LOCKING FUNCTION
PP		STAINLESS STEEL PUSH/PULL PLATES
PR	F76	TOILET PRIVACY LOCK: PUSH-BUTTON LOCKING, TURN INSIDE LEVER OR CLOSE DOOR TO RELEASE BUTTON
ST	F86	STOREROOM LOCK: OUTSIDE LEVER LOCKED AND UNLOCKED BY KEY, INSIDE LEVER ALWAYS UNLOCKED
TT		THUMBTURN LOCK WITH EXTERIOR KEY
<u>HARDWARE:</u>		
A-		LOCK - VERIFY KEYING WITH OWNER
B-		PUSH PLATE
C-		STAINLESS STEEL THRESHOLD - ADA COMPLIANT
D-		WEATHER STRIPPING AND SILL SWEEP
		1. PROVIDE WEATHER STRIPPING AT ALL EXTERIOR DOORS
		2. PROVIDE SS THRESHOLDS AT EXTERIOR DOORS 1/2" HIGH
		MAX.
		3. PROVIDE LOUVERS & UNDERCUTS IF CALLED FOR BY HVAC DWGS.
		4. PROVIDE GLAZING AS NOTED IN HARDWARE NOTES.
		5. PROVIDE CLOSERS ON ALL DOORS
E-		SELF CLOSING ACTION PER NFPA 80
F-		KEY FOB ACCESS SYSTEM
G-		24X30 STAINLESS STEEL KICKPLATES, BOTH SIDES OF DOOR
<u>DOOR GLAZING:</u>		
TYPE	DESCRIPTION	
1	36" HIGH x 24" WIDE, 1/4" CLEAR TEMPERED	
2	36" HIGH x 24" WIDE (TWO DOORS), 1/4" CLEAR TEMPERED	
3	FULL GLAZING 1" LOW-E, CLEAR TEMPERED	
4	INSULATED GLASS WINDOWS IN ONE DOOR SECTION	

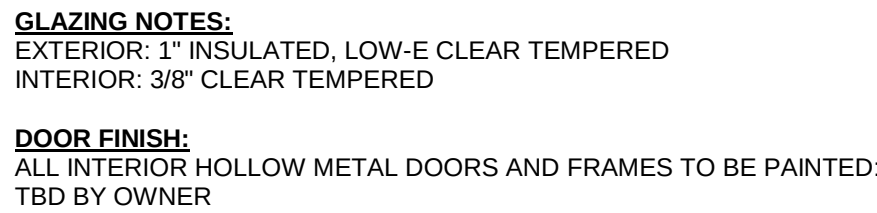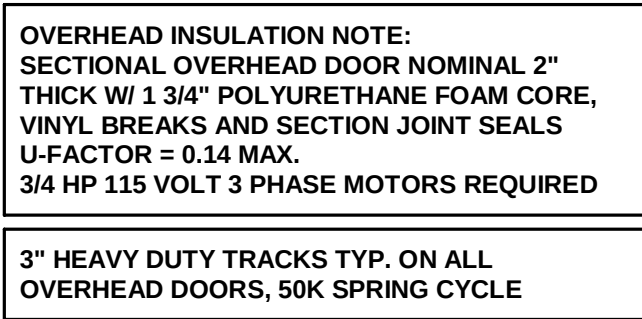

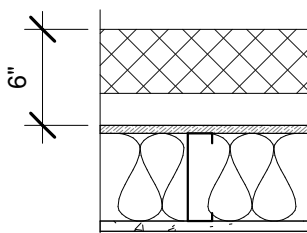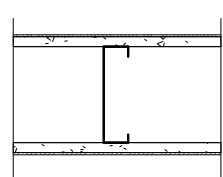WALL TYPES	
MARK	DESCRIPTION
A	<u>EXTERIOR WALL</u> MASONRY VENEER, WALL TIES @ 16" VERT. & 16" HORIZ. AIR BARRIER 1/2" PLYWOOD W/ 8D NAILS @ 6" O.C. 5-1/2" METAL STUD 5 1/2" R-21 BATT INSULATION 8 MIL VAPOR BARRIER 5/8" GWB 
B	<u>INTERIOR WALL</u> WALL FINISH 5/8" GWB (WATER RESISTANT @ RESTROOMS) 3-1/2" METAL STUD FRAMING @ 24" O.C. (6" @ PLUMBING WALLS) 5/8" GWB (WATER RESISTANT @ RESTROOMS) WALL FINISH 
LEGEND	
AS = AIR SPACE CMU = CONCRETE MASONRY UNIT (B-3 CLASSIFICATION) SEE STRUCTURAL PLANS FOR REINFORCING FRP = FIBERGLASS REINFORCED PLASTIC FINISH INSUL = INSULATION MS = METAL SIDING ON FURRING STRIPS RI = POLYISOCYANURATE RIGID INSULATION (R = 6 PER INCH) SS = STAINLESS STEEL VB = VAPOR BARRIER	
NOTES	
1. SEE DRAWINGS AND SPECIFICATIONS FOR CONSTRUCTION DETAILS. 2. SEE SCHEDULES FOR FACE, FINISH & OTHER REQUIREMENTS.	

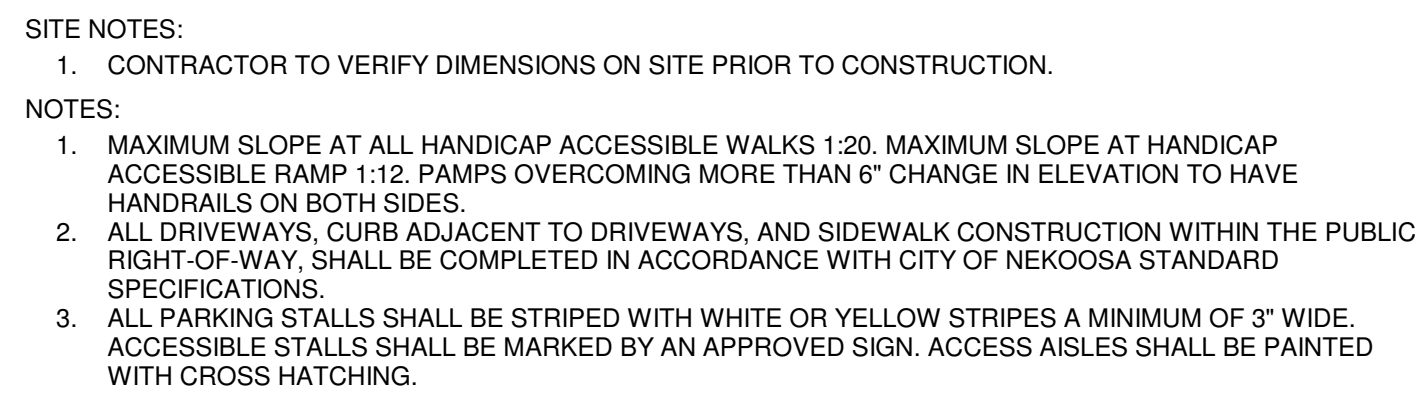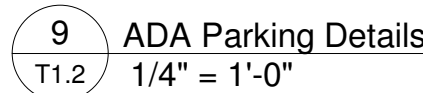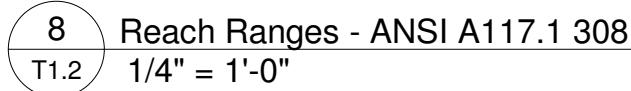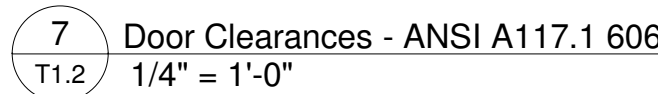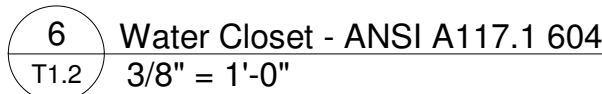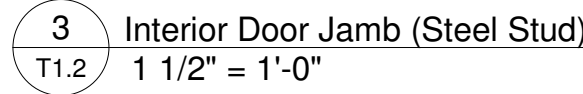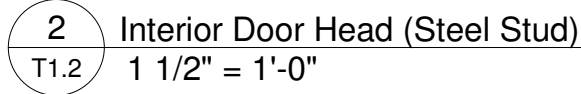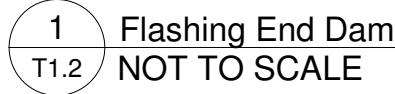

560 Sunrise Drive
Spring Green, WI 53588
phone: 608-588-7484
fax: 608-588-9322

THIS DOCUMENT, THE IDEAS AND DESIGNS INCORPORATED HEREIN AS AN INSTRUMENT OF SERVICE, IS THE PROPERTY OF JEWELL ASSOCIATES ENGINEERS, INC. AND IS NOT TO BE USED IN WHOLE OR IN PART WITHOUT PRIOR WRITTEN AUTHORIZATION OF JEWELL ASSOCIATES ENGINEERS, INC.

Hillsboro Equipment

Date
12-9-2019


[illegible]


Drawing Name

Details



Project number
H85020

Sheet number
T1.2

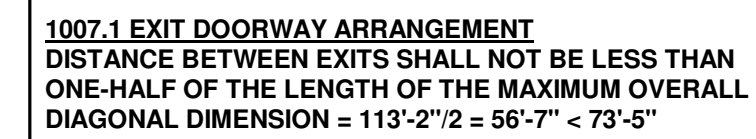

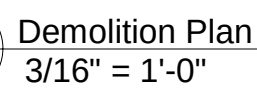

B

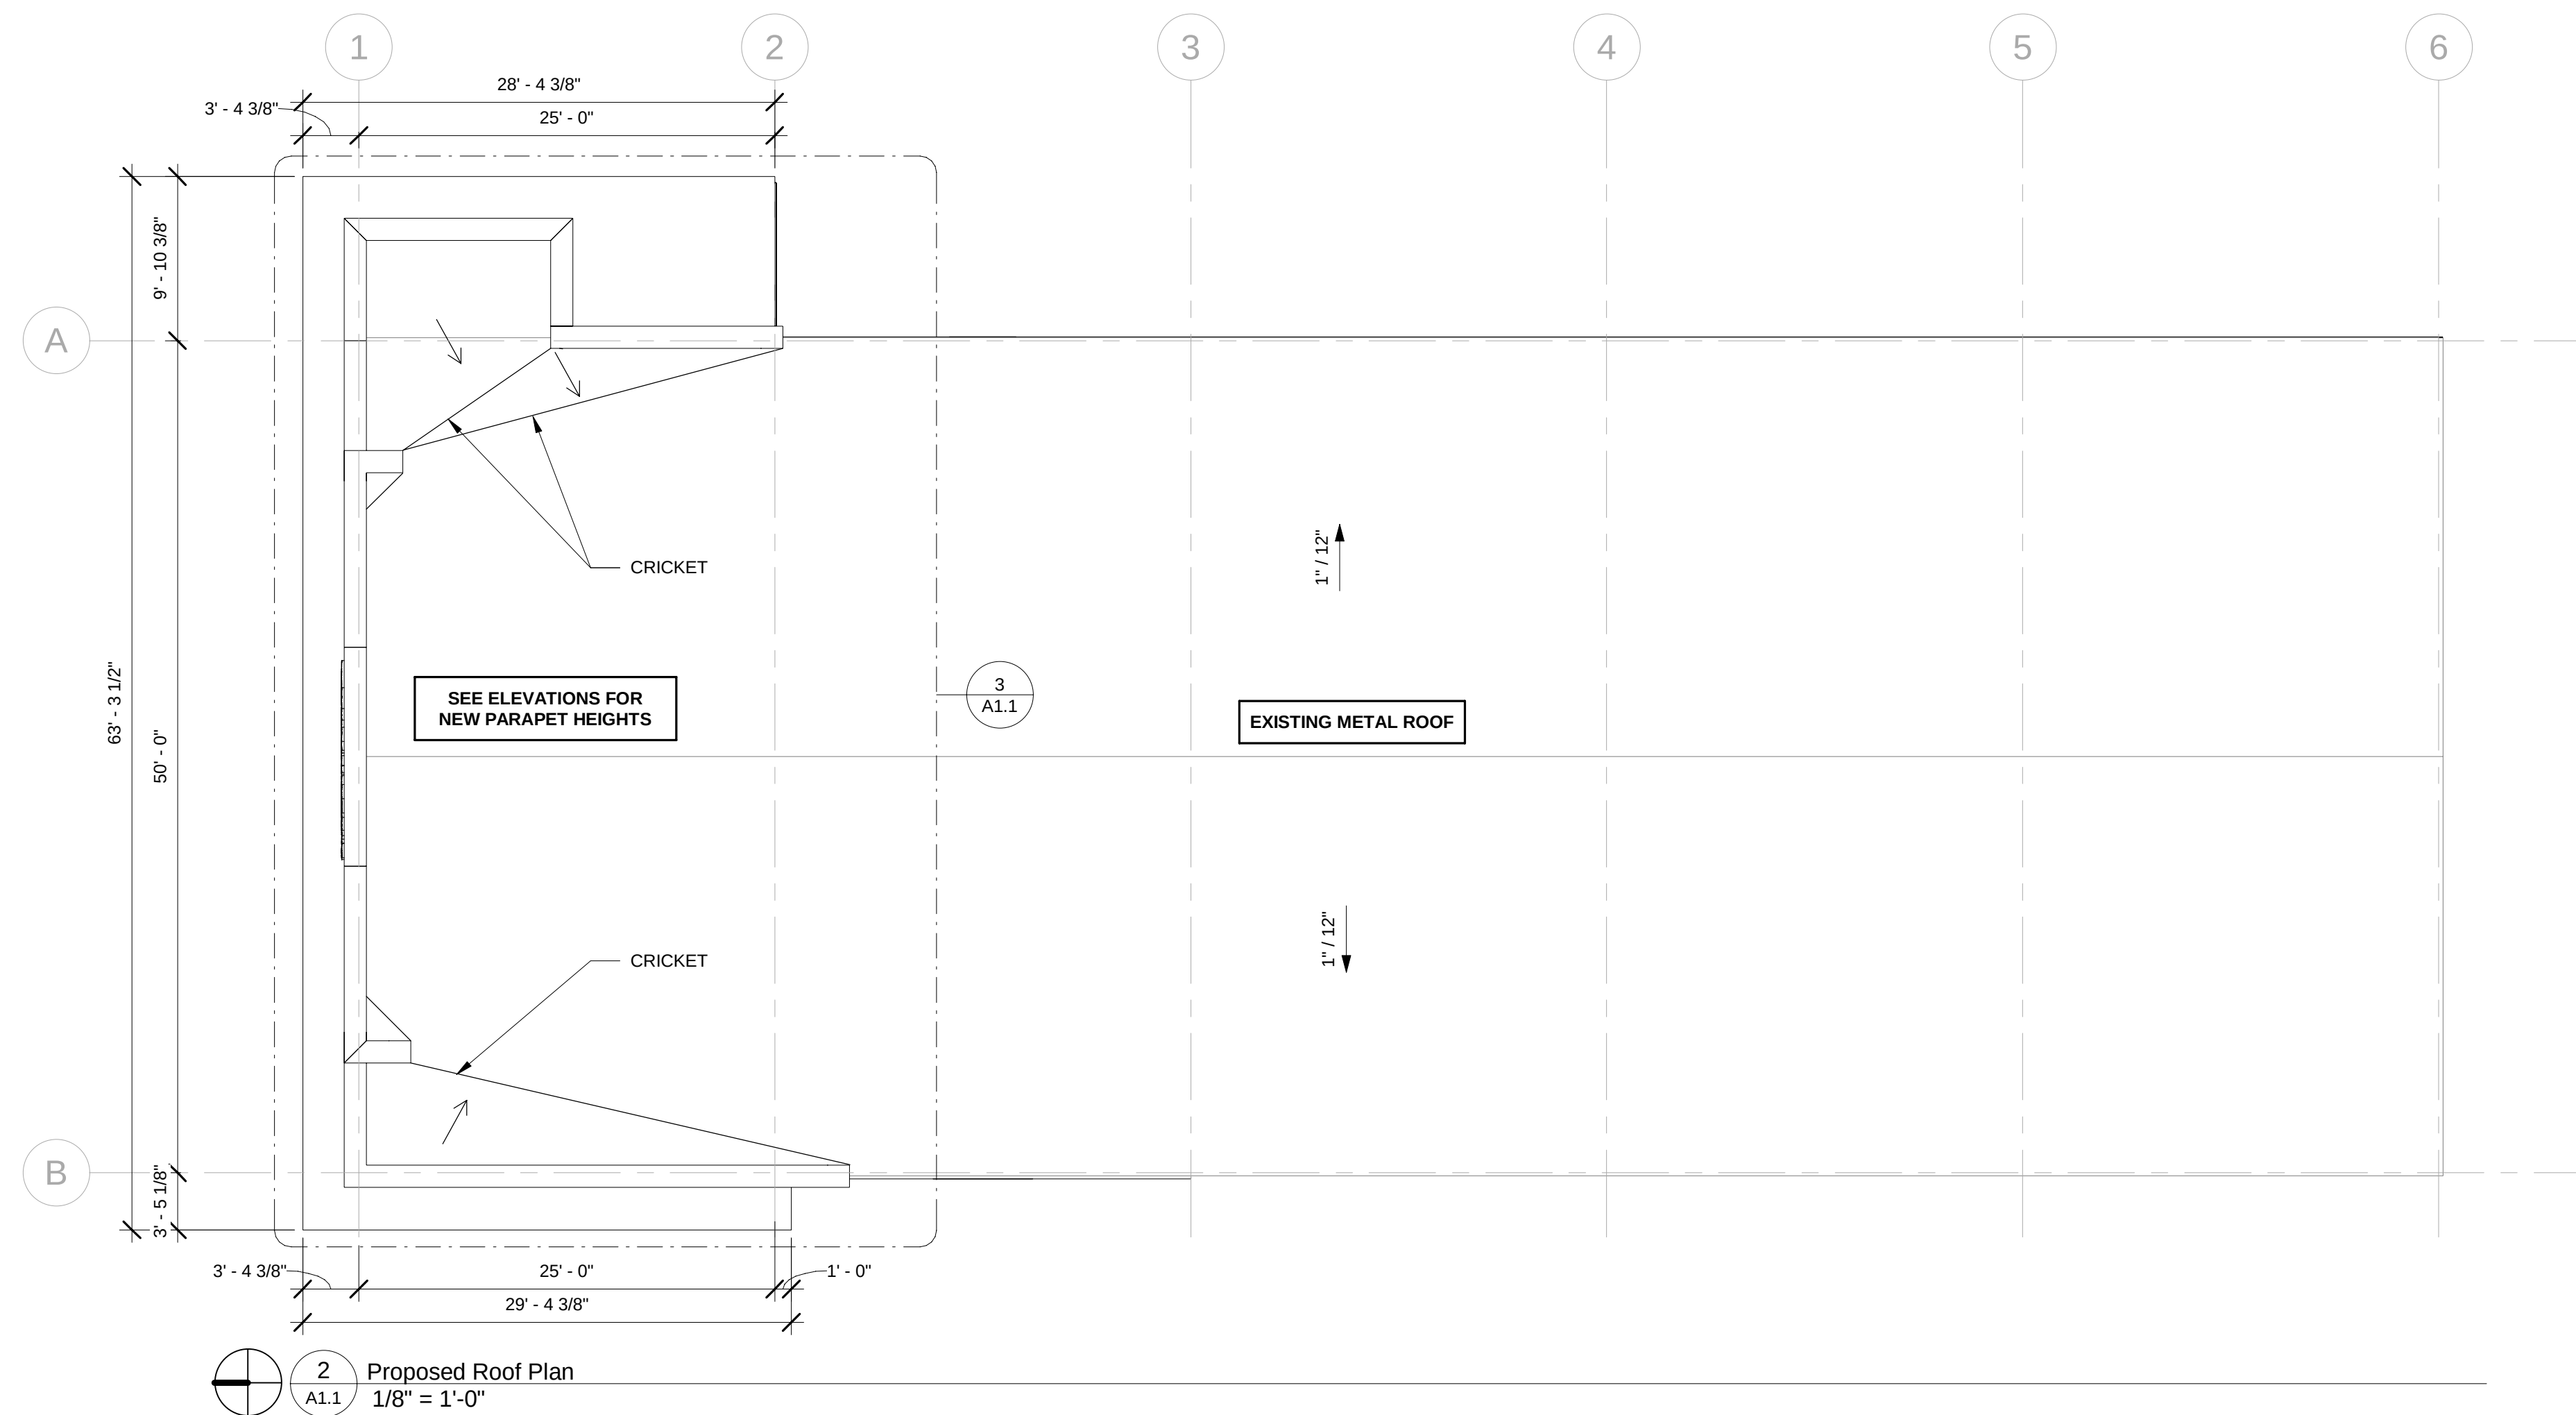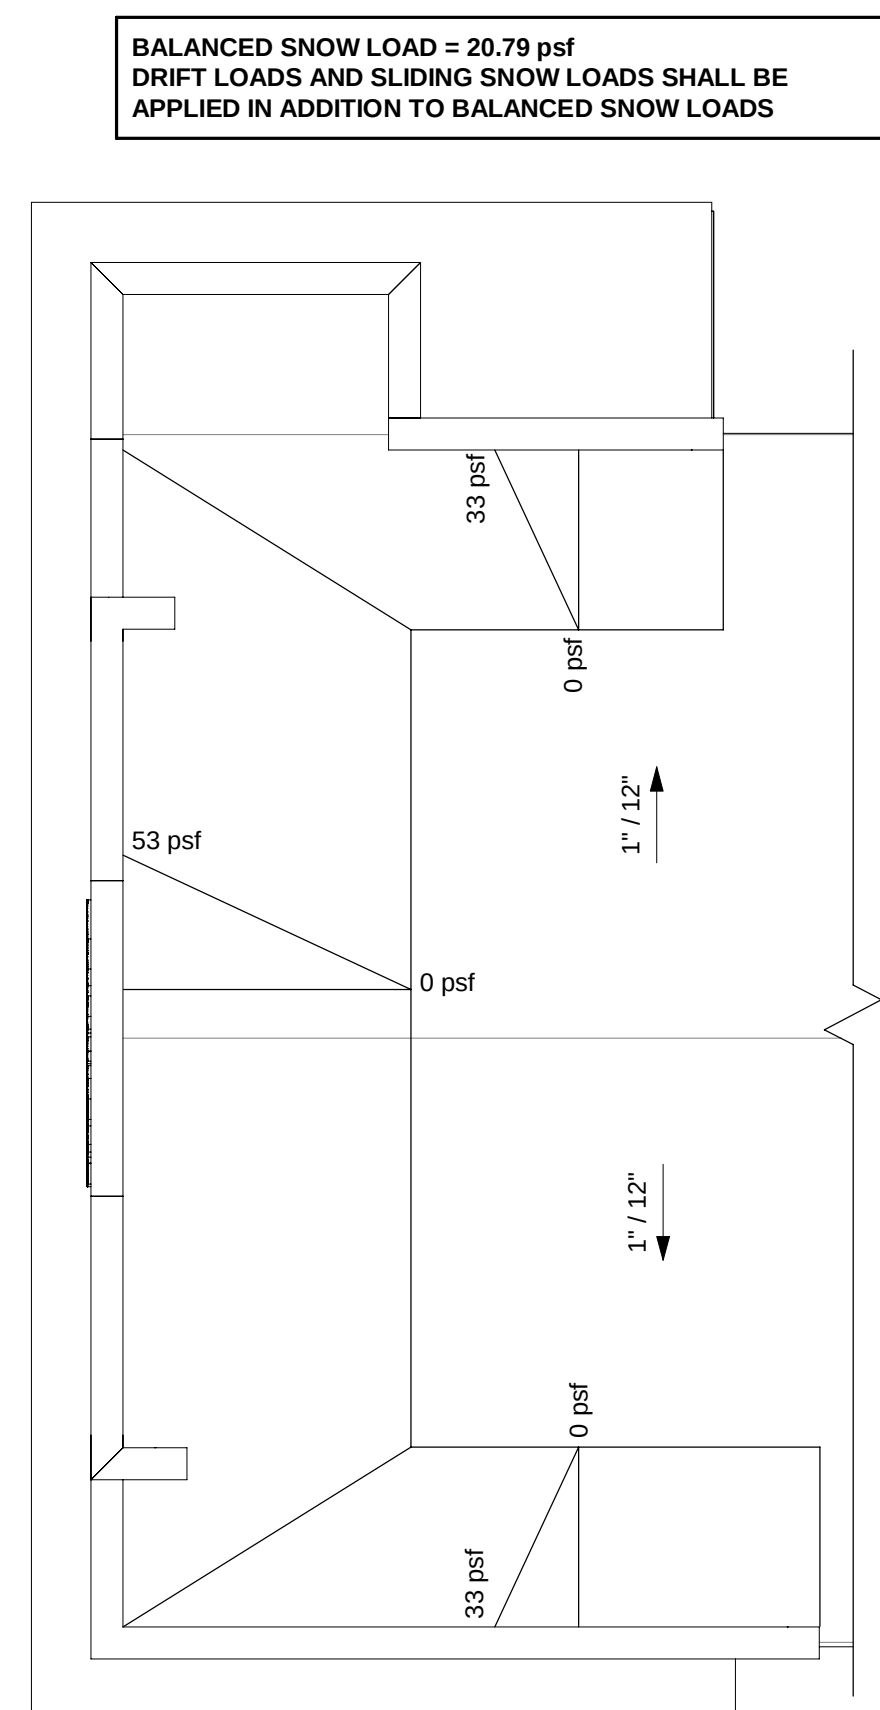

JEWELL
associates engineers, inc.
Engineers - Surveyors - Architects

560 Sunrise Drive
Spring Green, WI 53588
phone: 608-588-7484
fax: 608-588-9322

THIS DOCUMENT, THE IDEAS AND DESIGNS INCORPORATED HEREIN AS AN INSTRUMENT OF SERVICE, IS THE PROPERTY OF JEWELL ASSOCIATES ENGINEERS, INC. AND IS NOT TO BE USED IN WHOLE OR IN PART WITHOUT PRIOR WRITTEN AUTHORIZATION OF JEWELL ASSOCIATES ENGINEERS, INC.

Hillsboro Equipment

Reedsburg Retail Store

Reedsburg, Wisconsin





Date
12-4-2019

[illegible]

Drawing Name

Roof Plan



Project number H85020	Sheet number A1.1
---------------------------------	-----------------------------

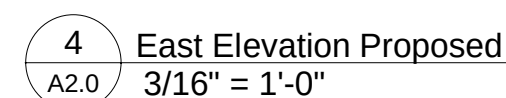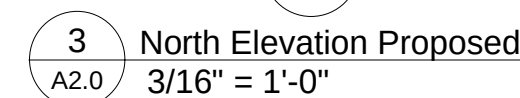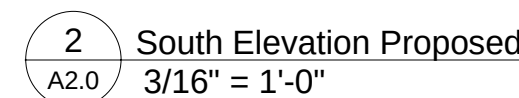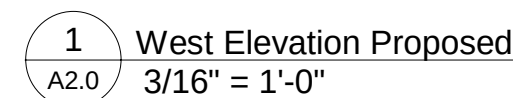

Date
12-4-2019

Drawing Name
Finish Plan

Project number H85020	Sheet number A4.0
---------------------------------	-----------------------------


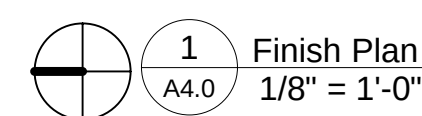
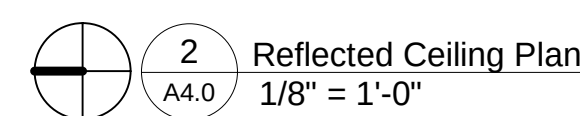


VCT-1

PLAM-1 TO BE DETERMINED



TA-1	24" X 36" MIRROR (OPOI)
TA-2	36" GRAB BAR
TA-3	42" GRAB BAR
TA-4	18" GRAB BAR
TA-5	WALL MOUNTED SOAP DISPENSER (OPOI)
TA-6	WALL MOUNTED TOILET PAPER DISPENSER (OPOI)
TA-7	PAPER TOWEL DISPENSER (OPOI)
TA-9	FEMININE NAPKIN DISPOSAL (OPOI)

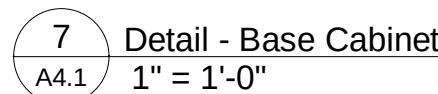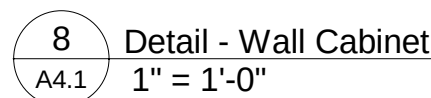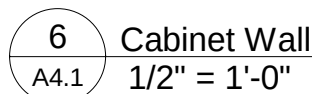

Date
12-4-2019

Drawing Name
Plan Details

Page 38 of 74

GENERAL STRUCTURAL NOTES					
1. DESIGNED IN CONFORMANCE WITH THE 2015 INTERNATIONAL BUILDING CODE, INCLUDING THE WISCONSIN AMENDMENTS, 2015.					
2. DESIGN LOADS:					
- ROOF: 20.79 PSF BALANCED SNOW LOAD.					
- PF = 0.7 X CE X CT X I X PG					
- PG = 30 PSF, CE = 0.9, CT = 1.1, I = IS = 1.0					
3. DESIGN DEAD LOADS:					
- ROOF 15 PSF					
- COLLATERAL 10 PSF					
4. WIND DESIGN CRITERIA:					
- PER ASCE 7-10 METHOD 1 SIMPLIFIED PROCEDURE					
- ENCLOSED BUILDING					
- V = 115 MPH, EXPOSURE B					
- KD=0.85, KZ=1.00, IW = 1.00					
5. SEISMIC DESIGN CRITERIA:					
- SITE CLASS D, SDS = 0.071, SDI = 0.064					
- SEISMIC DESIGN CATEGORY A					
6. STRUCTURAL DRAWINGS ARE INTENDED TO BE USED WITH ARCHITECTURAL, PLUMBING, HVAC AND ELECTRICAL DRAWINGS. CONTRACTOR IS RESPONSIBLE FOR COORDINATING SUCH REQUIREMENTS INTO THE SHOP DRAWINGS AND WORK.					
7. NO OPENING (OTHER THAN THOSE SHOWN ON THE DRAWINGS) SHALL BE MADE IN ANY BEAM, COLUMN, OR OTHER STRUCTURAL MEMBER WITHOUT THE WRITTEN APPROVAL OF THE ARCHITECT/ENGINEER.					
8. THE CONTRACTOR IS RESPONSIBLE FOR LIMITING THE AMOUNT OF CONSTRUCTION LOAD IMPOSED UPON NEW OR EXISTING STRUCTURAL FRAMING. CONSTRUCTION LOADS SHALL NOT EXCEED THE DESIGN CAPACITY OF THE FRAMING AT THE TIME THE LOADS ARE IMPOSED.					
9. PRESUMED SOIL BEARING CAPACITY = 2000 PSF.					
10. THE STRUCTURE IS DESIGNED TO FUNCTION AS A UNIT UPON COMPLETION. THE CONTRACTOR IS RESPONSIBLE FOR DESIGNING AND FURNISHING ALL TEMPORARY BRACING AND/ OR SUPPORT THAT MAY BE REQUIRED AS THE RESULT OF THE CONTRACTOR'S CONSTRUCTION METHODS AND/OR SEQUENCES. THE STRUCTURAL ENGINEER ASSUMES NO LIABILITY FOR THE STRUCTURE DURING CONSTRUCTION.					
11. THE CONTRACTOR SHALL FIELD VERIFY ALL DIMENSIONS AND EXISTING CONDITIONS PRIOR TO CONSTRUCTION. NOTIFY THE OWNER'S REPRESENTATIVE OF ANY DISCREPANCY IMMEDIATELY. INFORMATION PERTAINING TO EXISTING FIELD CONDITIONS GIVEN ON THESE STRUCTURAL DRAWINGS REPRESENTS TO THE BEST OF OUR KNOWLEDGE, THE ACTUAL EXISTING FIELD CONDITIONS. JEWELL ASSOCIATES MAKES NO WARRANTY AS TO THEIR ACCURACY. CONTRACTOR TO FIELD VERIFY EXISTING CONDITIONS IMPERATIVE TO THE NEW CONSTRUCTION AND REPORT DISCREPANCIES BETWEEN THE DRAWINGS AND FIELD CONDITIONS TO THE A/E FOR REVIEW. ANY WORK PERFORMED PRIOR TO RESOLUTION OF DISCREPANCIES BY THE A/E IS SUBJECT TO REMOVAL AND REPLACEMENT AT NO ADDITIONAL COST TO THE CONTRACT.					
12. CONTRACTOR NOTE: THE BASE OF ALL EXCAVATIONS SHALL BE KEPT FREE OF WATER AND LOOSE SOIL PRIOR TO PLACING CONCRETE. CARE SHOULD BE TAKEN DURING EXCAVATION AND CONSTRUCTION TO MINIMIZE DISTURBANCE OF THE BEARING SOILS. THE CONCRETE SHOULD BE PLACED AS SOON AS POSSIBLE AFTER EXCAVATION TO PREVENT EXCESSIVE DRYING OR WETTING OF THE EXCAVATION.					
13. FOR APPLICABLE CODES AND STANDARDS, MATERIAL STRENGTHS AND CONSTRUCTION REQUIREMENTS, SEE GENERAL STRUCTURAL NOTES AND SPECIFICATIONS.					
14. VERIFY ALL DIMENSIONS WITH ARCHITECTURAL DRAWINGS PRIOR TO START OF CONSTRUCTION - RESOLVE ANY DISCREPANCY WITH ARCHITECT. <u>DO NOT SCALE DRAWINGS.</u>					
15. FOR CLARITY, ALL EXTERIOR SLABS AND SIDEWALKS MAY NOT BE SHOWN. FOR EXACT DIMENSIONS, LOCATIONS, JOINTS AND SCORE LINES, SEE ARCHITECTURAL DRAWINGS.					
16. FOR CLARITY, ALL ROOF, FLOOR AND WALL OPENINGS MAY NOT BE SHOWN ON STRUCTURAL DRAWINGS. FOR EXACT SIZE, NUMBER AND LOCATION OF OPENINGS, SEE ARCHITECTURAL, MECHANICAL, ELECTRICAL AND PLUMBING DRAWINGS. FOR FRAMING AT OPENINGS, SEE TYPICAL STRUCTURAL DETAILS. VERIFY ALL SIZES, WEIGHTS AND LOCATIONS OF MECHANICAL AND ELECTRICAL EQUIPMENT, DUCTS, ETC. WITH MECHANICAL AND ELECTRICAL ENGINEERS THROUGH ARCHITECT.					
17. DETAILS MARKED "TYPICAL" MAY OR MAY NOT BE CUT ON PLANS, BUT SHALL APPLY UNLESS NOTED OTHERWISE.					
<u>CAST IN PLACE CONCRETE</u>					
1. PERFORM FORMWORK, SHORING AND BRACING IN ACCORDANCE WITH ACI 301, ACI 318 AND ACI 347 TO CONFORM TO DESIGN AND APPLICABLE CODE REQUIREMENTS TO ACHIEVE CONCRETE SHAPE, LINE AND DIMENSION AS INDICATED ON DRAWINGS.					
2. PERFORM AND FABRICATE CONCRETE REINFORCING WORK IN ACCORDANCE WITH ACI 301, ACI 315, ACI 318.					
- PERFORM CAST-IN-PLACE CONCRETE WORK IN ACCORDANCE WITH ACI 301, ACI 318 ACI 305, AND ACI 306.1.					
3. SUBMITTALS:					
- SHOP DRAWINGS: INDICATE PERTINENT DIMENSIONING, FORM MATERIALS, ARRANGEMENT OF JOINTS AND TIES, REINFORCEMENT SIZES, SPACINGS, LOCATIONS, AND QUANTITIES, BENDING AND CUTTING SCHEDULES, SUPPORTING AND SPACING DEVICES, SIDEWALKS, AND SLABS-ON-GRADE.					
- PRODUCT DATA: INDICATE ADMIXTURES AND ANCHORS					
- DESIGN DATA: SUBMIT MIX DESIGNS					
4. FIRE RATED CONSTRUCTION: RATING AS INDICATED ON DRAWINGS.					
- TESTED RATING: DETERMINED IN ACCORDANCE WITH ASTM E119.					
- PRESCRIPTIVE RATING: DETERMINED IN ACCORDANCE WITH APPLICABLE CODE.					
5. FORM MATERIALS					
- PLYWOOD: SOUND UNDAMAGED SHEETS WITH CLEAN TRUE EDGES.					
- LUMBER: SPF SPECIES; CONSTRUCTION GRADE.					
- PREFABRICATED STEEL TYPE: TIGHT FITTING, STIFFENED TO SUPPORT WEIGHT OF CONCRETE.					
- PAN TYPE: STEEL; OF SIZE AND PROFILE REQUIRED.					
- TUBULAR COLUMN TYPE: ROUND, SPIRALLY WOUND LAMINATED MATERIALS, INSIDE SURFACE TREATED WITH RELEASE AGENT, OF SIZE REQUIRED.					
6. FORM TIES: METAL TYPE OF FIXED LENGTH.					
7. WATER STOPS: BENTONITE, MAXIMUM POSSIBLE LENGTHS, PROFILED AS REQUIRED FOR PROJECT CONDITIONS. INSTALL WATER STOPS CONTINUOUS WITHOUT DISPLACING REINFORCEMENT.					
8. VAPOR RETARDER:					
- SEE CONCRETE SLAB SCHEDULE.					
- INSTALL VAPOR RETARDER UNDER INTERIOR SLABS ON GRADE IN ACCORDANCE WITH ASTM E1643.					
- LAP JOINTS MINIMUM 6 INCHES AND SEAL WATERTIGHT.					
- REPAIR DAMAGED VAPOR RETARDER WITH VAPOR RETARDER MATERIAL, LAP OVER DAMAGED AREAS MINIMUM 6 INCHES AND SEAL WATERTIGHT.					
9. FORM RELEASE AGENT: COLORLESS MINERAL OIL NOT CAPABLE OF STAINING CONCRETE OR IMPAIRING NATURAL BONDING CHARACTERISTICS OF COATING INTENDED FOR USE ON CONCRETE.					
10. FORMED CONSTRUCTION JOINTS FOR SLAB-ON-GRADE: GALVANIZED STEEL, TONGUE AND GROOVE TYPE PROFILE, KNOCKOUT HOLES TO RECEIVE DOWELING.					
11. SLAB EDGE JOINT FILLER: ASTM D1751, PREMOLDED ASPHALTIC BOARD, ½ INCH THICK.					
12. ALL CONCRETE REINFORCING STEEL IS TO BE ASTM A-615, GRADE 60, LAPS SHALL BE AS FOLLOWS:					
BAR SIZE: #3 #4 #5 #6 #7 #8 #10					
LAP LENGTH: 19" 25" 32" 38" 44" 54" 77"					
13. WELDED DEFORMED WIRE FABRIC: ASTM A497; IN FLAT SHEETS AND UNFINISHED.					
14. WELDED PLAIN WIRE FABRIC: ASTM A185; IN FLAT SHEETS AND UNFINISHED.					
15. CHAIRS, BOLSTERS, BAR SUPPORTS, SPACERS: SIZED AND SHAPED FOR SUPPORT OF REINFORCING; PLASTIC TIPPED OR NON-CORRODING FOR SUPPORTS IN SLABS FORMING FINISHED CEILINGS OR WHERE SUPPORTS ARE EXPOSED TO WEATHER.					
16. FABRICATE CONCRETE REINFORCEMENT IN ACCORDANCE WITH ACI 301 AND ACI 318.					
17. WELD REINFORCEMENT IN ACCORDANCE WITH AWS D1.4					
18. EPOXY COATED FINISH FOR STEEL BARS: ASTM A775/A775M.					
19. EPOXY COATING PATCHING MATERIAL: TYPE AS RECOMMENDED BY COATING MANUFACTURER.					
20. CEMENT: ASTM C150, NORMAL-TYPE I, PORTLAND TYPE.					
21. FINE AND COARSE AGGREGATES: ASTM C33.					
22. WATER: CLEAN AND NOT DETRIMENTAL TO CONCRETE.					
23. AIR ENTRAINMENT ADMIXTURE: ASTM C260.					
24. BONDING AGENT: POLYMER RESIN EMULSION.					
25. NON-SHRINK GROUT: PREMIXED COMPOUND CONSISTING OF NON-METALLIC AGGREGATE, CEMENT, WATER REDUCING AND PLASTICIZING AGENTS.					
26. CURING COMPOUND: ASTM C1315, TYPE 1, CLASS A.					
27. ABSORPTIVE MATS: ASTM C171, BURLAP-POLYETHYLENE.					
28. METALLIC HARDENER: PREMIXED CLEAR, OXIDABLE TYPE.					
29. MIX AND DELIVER CONCRETE IN ACCORDANCE WITH ASTM C94/C94M, OPTION A.					
30. FURNISH CONCRETE OF THE FOLLOWING STRENGTH:					
- COMPRESSIVE STRENGTH 3,000 PSI: FOOTINGS, FOUNDATION WALLS, AND ALL OTHER CONCRETE NOT NOTED.					
- 3,500 PSI: INTERIOR AND EXTERIOR SLAB ON GRADE.					
- 4,000 PSI: SUSPENDED FLOOR SLABS, STRUCTURAL TOPPING, BEAMS AND COLUMNS (28 DAY).					
SLUMP 3 TO 5 INCHES.					
- MAXIMUM WATER-CEMENT RATIO: 0.50.					
31. SELECT ADMIXTURE PROPORTIONS FOR NORMAL WEIGHT CONCRETE IN ACCORDANCE WITH ACI 318.					
32. ADD AIR ENTRAINING AGENT TO CONCRETE MIX FOR CONCRETE WORK EXPOSED TO EXTERIOR.					
33. ERECT FORMWORK, SHORING AND BRACING TO ACHIEVE DESIGN REQUIREMENTS. PROVIDE BRACING TO ENSURE STABILITY OF FORMWORK.					
34. CAMBER SLABS AND FRAMING TO ACHIEVE ACI 301 TOLERANCES.					
35. PROVIDE BRACING TO ENSURE STABILITY OF FORMWORK.					
36. FORM EXTERNAL CORNERS OF BEAMS, JOISTS, AND COLUMNS, AS INDICATED ON DRAWINGS. PROVIDE FORMED OPENINGS WHERE REQUIRED FOR WORK TO BE EMBEDDED IN AND PASSING THROUGH CONCRETE MEMBERS. COORDINATE WORK OF OTHER SECTIONS IN FORMING AND SETTING OPENINGS, SLOTS, RECESSES, CHASES, SLEEVES, BOLTS, ANCHORS, AND OTHER INSERTS. INSTALL CONCRETE ACCESSORIES STRAIGHT, LEVEL, AND PLUMB.					
37. APPLY FORM RELEASE AGENT TO FORMWORK PRIOR TO PLACING FORM ACCESSORIES AND REINFORCEMENT. DO NOT APPLY FORM RELEASE AGENT WHERE CONCRETE SURFACES WILL RECEIVE [SPECIAL FINISHES] [OR] [APPLIED COVERINGS] AFFECTED BY AGENT.					
38. CLEAN FORMS AS ERECTION PROCEEDS, TO REMOVE FOREIGN MATTER.					
39. PROVIDE FORMED OPENINGS WHERE REQUIRED FOR WORK TO BE EMBEDDED IN AND PASSING THROUGH CONCRETE MEMBERS. COORDINATE WORK OF OTHER SECTIONS IN FORMING AND SETTING OPENINGS, SLOTS, RECESSES, CHASES, SLEEVES, BOLTS, ANCHORS, AND OTHER INSERTS. INSTALL CONCRETE ACCESSORIES STRAIGHT, LEVEL, AND PLUMB.					
40. PLACE FORMED CONSTRUCTION JOINT DEVICE IN FLOOR SLAB IN PATTERN POURING SEQUENCE.					
41. PLACE JOINT FILLER AT PERIMETER OF FLOOR SLAB, PENETRATIONS, AND ISOLATION JOINTS.					
42. INSTALL VOID FORMS. PROTECT FORMS FROM MOISTURE BEFORE CONCRETE PLACEMENT AND FROM CRUSHING DURING CONCRETING.					
43. PLACE REINFORCEMENT, SUPPORTED AND SECURED AGAINST DISPLACEMENT.					
44. ENSURE REINFORCING IS CLEAN, FREE OF LOOSE SCALE, DIRT, OR OTHER FOREIGN COATINGS.					
45. WELD REINFORCEMENT IN ACCORDANCE WITH AWS D1.4.					
- DO NOT WELD CROSSING REINFORCEMENT BARS FOR ASSEMBLY EXCEPT AS PERMITTED BY ARCHITECT/ENGINEER.					
46. SPACE REINFORCEMENT BARS WITH MINIMUM CLEAR SPACING IN ACCORDANCE WITH ACI 301.					
47. MAINTAIN CONCRETE COVER AROUND REINFORCEMENT IN ACCORDANCE WITH ACI 301.					
48. PREPARE PREVIOUSLY PLACED CONCRETE BY CLEANING WITH STEEL BRUSH AND APPLYING BONDING AGENT.					
49. SEPARATE SLABS-ON-GRADE FROM VERTICAL SURFACES WITH 1/2 INCH THICK JOINT FILLER, EXTENDED FROM BOTTOM OF SLAB TO WITHIN 1/4 INCH OF FINISHED SLAB SURFACE.					
50. PLACE CONCRETE CONTINUOUSLY BETWEEN PREDETERMINED EXPANSION, CONTROL AND CONSTRUCTION JOINTS. DO NOT BREAK OR INTERRUPT SUCCESSIVE POURS CREATING COLD JOINTS.					
51. PLACE FLOOR SLABS IN EVERY-OTHER LANE-PLACEMENT OR SAW CUT PATTERN INDICATED.					
52. WHERE NEW CONCRETE IS DOWELED TO EXISTING WORK, DRILL HOLES IN EXISTING CONCRETE, INSERT STEEL DOWELS AND PACK WITH NON-SHRINK GROUT.					
53. SCREED FLOORS SLABS-ON-GRADE AND CONCRETE BASE FOR TOPPINGS LEVEL OR IN SLOPE PATTERN INDICATED IN DRAWINGS.					
54. DO NOT REMOVE FORMS OR BRACING UNTIL CONCRETE HAS GAINED SUFFICIENT STRENGTH TO CARRY ITS OWN WEIGHT AND IMPOSED LOADS.					
55. REMOVE FORMWORK PROGRESSIVELY AND IN ACCORDANCE WITH CODE REQUIREMENTS.					
56. PLACE CONCRETE FLOOR TOPPINGS TO REQUIRED LINES AND LEVELS.					
57. PRIOR TO PLACING, ROUGHEN CONCRETE BASE COURSE AND REMOVE DELETERIOUS MATERIAL. BROOM AND VACUUM CLEAN.					
58. PLACE REQUIRED DIVIDERS, EDGE STRIPS, REINFORCING AND OTHER ITEMS TO BE CAST IN.					
59. FINISH CONCRETE FLOOR SURFACES IN ACCORDANCE WITH ACI 301.					
60. UNIFORMLY SPREAD, SCREED, AND FLOAT CONCRETE.					
61. STEEL TROWEL SURFACES RECEIVING FLOOR FINISH MATERIALS OR REMAINING EXPOSED TO VIEW IN FINISHED CONSTRUCTION.					
62. MAINTAIN SURFACE FLATNESS, WITH MAXIMUM VARIATION OF 1/8 INCH IN 10 FT.					
63. IN AREAS WITH FLOOR DRAINS, MAINTAIN FLOOR LEVEL AT WALLS AND SLOPE SURFACES UNIFORMLY TO DRAINS.					
64. APPLY CONCRETE HARDENER AND COLOR ON FLOOR SURFACES AS SCHEDULED.					
65. IMMEDIATELY AFTER PLACEMENT, PROTECT CONCRETE FROM PREMATURE DRYING, EXCESSIVELY HOT OR COLD TEMPERATURES, AND MECHANICAL INJURY.					
66. APPLY SEALER ON FLOOR SURFACES. PLACE ABSORPTIVE MATTING, MOISTEN, AND KEEP DAMP.					
67. MAINTAIN CONCRETE WITH MINIMAL MOISTURE LOSS AT RELATIVELY CONSTANT TEMPERATURE FOR PERIOD NECESSARY FOR HYDRATION OF CEMENT AND HARDENING OF CONCRETE FOR NOT LESS THAN 7 DAYS.					
68. PROVIDE CONCRETE SURFACES TO BE LEFT EXPOSED WITH SMOOTH RUBBED FINISH.					
69. INSTALL REINFORCEMENT WITHIN TOLERANCES REQUIRED BY ACI 301.					
70. PERFORM FIELD INSPECTION AND TESTING IN ACCORDANCE WITH ACI 301.					
71. REINFORCEMENT INSPECTION:					
- INSPECT FOR CORRECT MATERIALS, FABRICATION, SIZES, LOCATIONS, SPACING, CONCRETE COVER, AND SPLICING.					
72. FIELD TESTING:					
- MEASURE SLUMP AND TEMPERATURE FOR EACH COMPRESSIVE STRENGTH CONCRETE SAMPLE.					
- MEASURE AIR CONTENT IN AIR ENTRAINED CONCRETE FOR EACH COMPRESSIVE STRENGTH CONCRETE SAMPLE.					
73. CYLINDER COMPRESSIVE STRENGTH TESTING:					
- STRENGTH TEST SAMPLES: SAMPLE CONCRETE AND MAKE ONE SET OF FOUR CYLINDERS FOR EVERY 75 CU YDS OR LESS OF EACH CLASS OF CONCRETE PLACED EACH DAY AND FOR EVERY 5,000 SF OF SURFACE AREA FOR SLABS AND WALLS.					
- TEST METHOD: ASTM C39.					
- TEST ACCEPTANCE: IN ACCORDANCE WITH ACI 301.					
- TEST 1 CYLINDER AT 7 DAYS.					
- TEST 2 CYLINDERS AT 28 DAYS.					
- RETAIN 1 CYLINDER FOR 45 DAYS FOR TESTING WHEN REQUESTED BY ARCHITECT/ENGINEER.					
- DISPOSE OF REMAINING CYLINDERS WHEN TESTING IS NOT REQUIRED.					
74. MODIFY OR REPLACE CONCRETE NOT CONFORMING TO REQUIRED COMPRESSIVE STRENGTH LINES, DETAILS AND ELEVATIONS, AS DIRECTED BY ARCHITECT/ENGINEER.					
75. PIPE SLEEVES OVER 1-1/2 INCHES IN DIAMETER WHICH PASS THROUGH CONCRETE WALLS OR SLABS SHALL BE SCHEDULE 40 GALVANIZED STEEL PIPE. ALL OTHER SLEEVES SHALL BE 18 GAUGE SHEET METAL. SLEEVES SHALL BE ONE SIZE LARGER THAN OUTSIDE DIAMETER OF PIPE PASSING THROUGH SLEEVE. VERIFY SIZE AND NUMBER WITH MECHANICAL, ELECTRICAL, AND PLUMBING CONTRACTORS.					
76. ALUMINUM CONDUIT IS NOT PERMITTED TO BE EMBEDDED IN CONCRETE.					
77. PROVIDE 2" CLEAR COVER TO REINFORCING UNLESS NOTED OTHERWISE.					
<u>MASONRY MORTARING AND GROUTING</u>					
1. SECTION INCLUDES MORTAR AND GROUT FOR MASONRY.					
2. PERFORM WORK IN ACCORDANCE WITH ACI 530 BUILDING CODE REQUIREMENTS FOR MASONRY STRUCTURES AND ACI 530.1 SPECIFICATION FOR MASONRY STRUCTURES.					
3. COLD WEATHER REQUIREMENTS: IN ACCORDANCE WITH ACI 530.1 WHEN AMBIENT TEMPERATURE OR TEMPERATURE OF MASONRY UNITS IS LESS THAN 40 DEGREES F.					
4. HOT WEATHER REQUIREMENTS: IN ACCORDANCE WITH ACI 530.1 WHEN AMBIENT TEMPERATURE IS GREATER THAN 100 DEGREES F OR AMBIENT TEMPERATURE IS GREATER THAN 90 DEGREES F WITH WIND VELOCITY GREATER THAN 8 MPH.					
5. MORTAR AGGREGATE: ASTM C144, STANDARD MASONRY TYPE.					
6. HYDRATED LIME: ASTM C206, TYPE N.					
7. MORTAR COLOR: MINERAL OXIDE PIGMENT COLOR AS SELECTED BY OWNER.					
8. GROUT AGGREGATE: ASTM C404, FINE AND COARSE.					
9. WATER: CLEAN AND POTABLE.					
10. BONDING AGENT: EPOXY TYPE.					
11. CALCIUM CHLORIDE IS NOT PERMITTED.					
12. MORTAR MIXES:					
- MORTAR FOR STRUCTURAL MASONRY: ASTM C270, TYPE S USING PROPORTION SPECIFICATION.					
- MORTAR FOR NON-STRUCTURAL MASONRY: ASTM C270, TYPE N USING PROPORTION SPECIFICATION.					
- MORTAR FOR GLASS UNIT MASONRY: ASTM C270, TYPE N USING PROPERTY SPECIFICATION.					
- POINTING MORTAR: ASTM C270, TYPE N, USING PROPORTION SPECIFICATION.					
- STAIN RESISTANT POINTING MORTAR: ONE PART PORTLAND CEMENT, 1/8 PART HYDRATED LIME, AND TWO PARTS GRADED (80 MESH) AGGREGATE, PROPORTIONED BY VOLUME. ADD ALUMINUM TRISTEARATE, CALCIUM STEARATE, OR AMMONIUM STEARATE EQUAL TO 2 PERCENT OF PORTLAND CEMENT BY WEIGHT.					
- MORTAR FOR FIREBRICK MASONRY: FIRECLAY TYPE.					
13. MORTAR MIXING:					
- THOROUGHLY MIX MORTAR INGREDIENTS IN ACCORDANCE WITH ASTM C270 IN QUANTITIES NEEDED FOR IMMEDIATE USE.					
- ADD MORTAR COLOR AND ADMIXTURES, AS NECESSARY					
14. GROUT MIXES:					
- BOND BEAMS, LINTELS, ENGINEERED MASONRY: 3,000 PSI STRENGTH AT 28 DAYS; 8-10 INCHES SLUMP ; PREMIXED TYPE IN ACCORDANCE WITH ASTM C94/C94M MIXED IN ACCORDANCE WITH ASTM C476 FINE GROUT.					
15. GROUT MIXING:					
- MIX GROUT IN ACCORDANCE WITH ASTM C94/C94M.					
- DO NOT USE ANTI-FREEZE COMPOUNDS TO LOWER FREEZING POINT OF GROUT.					
16. APPLY BONDING AGENT TO EXISTING CONCRETE SURFACES.					
17. INSTALL MORTAR AND GROUT IN ACCORDANCE WITH ACI 530.1 SPECIFICATION FOR MASONRY STRUCTURES.					
18. TESTING FREQUENCY: ONE SET OF SPECIFIED TESTS FOR EVERY 5,000 SF OF COMPLETED WALL AREA.					
19. TESTING OF MORTAR MIX: IN ACCORDANCE WITH ASTM C780.					
20. TESTING OF GROUT MIX: IN ACCORDANCE WITH ASTM C1019.					

UNIT MASONRY

1. SECTION INCLUDES BRICK CONCRETE MASONRY UNITS; AND REINFORCEMENT, ANCHORAGE, AND ACCESSORIES.
 2. CONCRETE MASONRY UNITS: 1500 PSI MINIMUM NET AREA COMPRESSIVE STRENGTH.
 3. SAMPLES: SUBMIT FOUR SAMPLES OF DECORATIVE BLOCK AND FACE BRICK UNITS TO ILLUSTRATE COLOR, TEXTURE AND EXTREMES OF COLOR RANGE.
 4. PERFORM WORK IN ACCORDANCE WITH ACI 530 BUILDING CODE REQUIREMENTS FOR MASONRY STRUCTURES AND ACI 530.1 SPECIFICATION FOR MASONRY STRUCTURES.
 5. FIRE RATED WALL / CONSTRUCTION: RATING AS INDICATED ON DRAWINGS.
 - TESTED RATING: DETERMINED IN ACCORDANCE WITH ASTM E119.
 6. COLD WEATHER REQUIREMENTS: IN ACCORDANCE WITH ACI 530.1 WHEN AMBIENT TEMPERATURE OR TEMPERATURE OF MASONRY UNITS IS LESS THAN 40 DEGREES F.
 7. HOT WEATHER REQUIREMENTS: IN ACCORDANCE WITH ACI 530.1 WHEN AMBIENT TEMPERATURE IS GREATER THAN 100 DEGREES F OR AMBIENT TEMPERATURE IS GREATER THAN 90 DEGREES F WITH WIND VELOCITY GREATER THAN 8 MPH.
 8. HOLLOW LOAD BEARING CONCRETE MASONRY UNITS: ASTM C90; NORMAL WEIGHT.
 9. SOLID LOAD-BEARING CONCRETE MASONRY UNITS: ASTM; NORMAL WEIGHT.
 10. [HOLLOW] NON-LOAD BEARING CONCRETE MASONRY UNITS: ASTM C129; NORMAL WEIGHT.
 11. DECORATIVE CONCRETE MASONRY UNITS: ASTM ASTM C90; NORMAL WEIGHT; COLOR AS SELECTED
 12. CONCRETE BRICK UNITS: ASTM C55, GRADE N; NORMAL
 13. CONCRETE MASONRY UNIT NOMINAL MODULAR SIZE OF 8 X 16 X 8 INCHES. FURNISH SPECIAL UNITS FOR 90 DEGREE CORNERS, BOND BEAMS, LINTELS.
 14. SINGLE WYTHE JOINT REINFORCEMENT: ASTM A951; TRUSS TYPE; STEEL; 0.188 INCH DIAMETER SIDE RODS WITH 0.148 INCH DIAMETER CROSS TIES; HOT DIP GALVANIZED.
 15. MULTIPLE WYTHE JOINT REINFORCEMENT: ASTM A951; TRUSS TYPE; STEEL; WITH MOISTURE DRIP; 0.188 INCH DIAMETER SIDE RODS WITH 0.148 INCH DIAMETER CROSS TIES; HOT DIP GALVANIZED
 16. REINFORCING STEEL: ASTM A615/A615M, 60 KSI YIELD GRADE, DEFORMED BILLET BARS, AND UNCOATED FINISH.
 17. STRAP ANCHORS: BENT STEEL SHAPE, ASTM A153/A153M HOT DIP GALVANIZED.
 18. WALL TIES: CORRUGATED FORMED SHEET METAL; ASTM A153/A153M HOT DIP GALVANIZED.
 19. DOVETAIL ANCHORS: BENT STEEL STRAP: ASTM A153/A153M HOT DIP GALVANIZED.
 20. ANCHOR RODS: ASTM A307; GRADE C; J-SHAPED OR L-SHAPED; COMPLETE WITH WASHERS AND HEAVY HEX NUTS; SIZED FOR MINIMUM 15 INCH EMBEDMENT.
 21. FLEXIBLE FLASHINGS: SHEET NEOPRENE; 20 MIL THICK.
 22. PRE-COATED GALVANIZED STEEL: ASTM A653/A653M, G90 GAGE CORE STEEL, SHOP PRE-COATED
 23. COPING FLASHING: STAINLESS STEEL, SOFT TEMPER; 0.015 INCH THICK; SMOOTH FINISH; FORMED WITH RIBS 3 INCHES ON CENTER FOR INTEGRAL MORTAR BOND.
 24. LAP SEALANT: BUTYL
 25. PREFORMED CONTROL JOINTS: NEOPRENE MATERIAL. FURNISH WITH CORNER AND TEE ACCESSORIES.
 26. JOINT FILLER: CLOSED CELL POLYVINYL CHLORIDE; OVERSIZED 50 PERCENT TO JOINT WIDTH; SELF EXPANDING;
 27. NAILING STRIPS: SOFTWOOD, PRESERVATIVE TREATED FOR MOISTURE RESISTANCE, DOVETAIL SHAPE, SIZED TO MASONRY JOINTS.
 28. CLEANING SOLUTION: NON-ACIDIC, NOT HARMFUL TO MASONRY WORK OR ADJACENT MATERIALS, RECOMMENDED BY MASONRY UNIT MANUFACTURER.
 29. PRECAST CONCRETE LINTELS: 3,000 PSI STRENGTH AT 28 DAYS.
 30. VERIFY FIELD CONDITIONS ARE ACCEPTABLE AND ARE READY TO RECEIVE WORK.
 31. COORDINATE PLACEMENT OF ANCHORS SUPPLIED BY OTHERS.
 32. MAINTAIN MASONRY COURSES TO UNIFORM DIMENSION. FORM VERTICAL AND HORIZONTAL JOINTS OF UNIFORM THICKNESS.
 33. COURSING OF CONCRETE MASONRY UNITS:
 - BOND: RUNNING.
 - COURSING: ONE UNIT AND ONE MORTAR JOINT TO EQUAL 8 INCHES.
 - MORTAR JOINTS: CONCAVE.
 34. COURSING OF BRICK UNITS:
 - BOND: RUNNING
 - COURSING: THREE UNITS AND THREE MORTAR JOINTS TO EQUAL 8 INCHES.
 - MORTAR JOINTS: CONCAVE.
 39. PLACING AND BONDING:
 - ISOLATE MASONRY PARTITIONS FROM VERTICAL STRUCTURAL FRAMING MEMBERS WITH MOVEMENT JOINT AS INDICATED ON DRAWINGS.
 - ISOLATE TOP OF NON-LOAD BEARING MASONRY FROM HORIZONTAL STRUCTURAL FRAMING MEMBERS AND SLABS OR DECKS WITH COMPRESSIBLE JOINT FILLER.
 40. WEEPS AND VENTS: INSTALL UV RESISTANT POLYPROPYLENE VENTS IN OUTER WYTHE AT 32 INCHES OC HORIZONTALLY ABOVE THROUGH-WALL FLASHING, ABOVE SHELF ANGLES AND LINTELS, AND AT BOTTOM OF WALLS.
 41. CAVITY WALL: DO NOT PERMIT MORTAR TO DROP OR ACCUMULATE INTO CAVITY AIR SPACE OR TO PLUG WEEP HOLES. BUILD INNER WYTHE AHEAD OF OUTER WYTHE TO RECEIVE CAVITY INSULATION AIR/VAPOR RETARDER ADHESIVE.
 42. JOINT REINFORCEMENT AND ANCHORAGE - SINGLE WYTHE MASONRY:
 - INSTALL HORIZONTAL JOINT REINFORCEMENT 16 INCHES OC. PLACE JOINT REINFORCEMENT CONTINUOUS IN FIRST AND SECOND JOINT BELOW TOP OF WALLS.
 - PLACE MASONRY JOINT REINFORCEMENT IN FIRST (AND SECOND) HORIZONTAL JOINTS ABOVE AND BELOW OPENINGS. EXTEND MINIMUM 16 INCHES EACH SIDE OF OPENING.
 - REINFORCE STACK BONDED UNIT JOINT CORNERS AND INTERSECTIONS WITH STRAP ANCHORS 16 INCHES OC.
 43. JOINT REINFORCEMENT AND ANCHORAGE - MASONRY VENEER:
 - INSTALL HORIZONTAL JOINT REINFORCEMENT 16 INCHES OC. PLACE JOINT REINFORCEMENT CONTINUOUS IN FIRST AND SECOND JOINT BELOW TOP OF WALLS.
 - PLACE MASONRY JOINT REINFORCEMENT IN FIRST (AND SECOND) HORIZONTAL JOINTS ABOVE AND BELOW OPENINGS. EXTEND MINIMUM 16 INCHES EACH SIDE OF OPENING.
 - EMBED WALL TIES IN MASONRY BACKING TO BOND VENEER AT MAXIMUM 16 INCHES OC VERTICALLY AND 16 INCHES OC HORIZONTALLY. PLACE WALL TIES AT MAXIMUM 8 INCHES OC VERTICALLY WITHIN 8 INCHES OF JAMB OF WALL OPENINGS. -OR-
 - SECURE WALL TIES / STRAP ANCHOR TO STUD FRAMED BACKING AND EMBED INTO MASONRY VENEER AT MAXIMUM 16 INCHES OC VERTICALLY AND 16 INCHES OC HORIZONTALLY.
 - PLACE WALL TIES AT MAXIMUM 8 INCHES OC VERTICALLY WITHIN 8 INCHES OF JAMB OF WALL OPENINGS.
 - PLACE WALL TIES AT MAXIMUM 8 INCHES ON CENTER HORIZONTALLY WITHIN 8 INCHES OF HEAD AND SILL OF WALL OPENINGS.
 - REINFORCE STACK BONDED UNIT JOINT CORNERS AND INTERSECTIONS WITH STRAP ANCHORS 16 INCHES OC.
 44. MASONRY FLASHINGS:
 - EXTEND FLASHINGS HORIZONTALLY THROUGH OUTER WYTHE AT FOUNDATION WALLS, ABOVE LEDGE OR SHELF ANGLES AND LINTELS, UNDER PARAPET CAPS, AT BOTTOM OF WALLS, AND TURN DOWN ON OUTSIDE FACE TO FORM DRIP.
 - TURN FLASHING UP MINIMUM 8 INCHES AND BED INTO MORTAR JOINT OF MASONRY SEAL TO BACK-UP.
 - LAP END JOINTS AND SEAL WATERTIGHT.
 - TURN FLASHING, FOLD, AND SEAL AT CORNERS, BENDS, AND INTERRUPTIONS.

STRUCTURAL STEEL FRAMING

1. INDICATE SIZES, SPACING, AND LOCATIONS OF STRUCTURAL MEMBERS, OPENINGS, CONNECTIONS, CAMBERS, LOADS, AND WELDED CONNECTIONS.
2. PERFORM WORK IN ACCORDANCE WITH THE FOLLOWING:
- AISC CODE OF STANDARD PRACTICE FOR STEEL BUILDINGS AND BRIDGES.
 - AISC SEISMIC PROVISIONS FOR STRUCTURAL STEEL BUILDINGS.
 - RCSC SPECIFICATION FOR STRUCTURAL JOINTS USING ASTM A325 OR A490 BOLTS.
3. FABRICATOR: COMPANY SPECIALIZING IN PERFORMING WORK OF THIS SECTION WITH MINIMUM 5 YEARS EXPERIENCE WITH THE FOLLOWING CURRENT AISC CERTIFICATION:
- STANDARD STEEL BUILDING STRUCTURES (STD).
 - CONVENTIONAL STEEL BUILDING STRUCTURES (SBD).
 - COMPLEX STEEL BUILDING STRUCTURES (CBD).
4. ERECTOR: COMPANY SPECIALIZING IN PERFORMING WORK OF THIS SECTION WITH MINIMUM 5 YEARS EXPERIENCE WITH THE FOLLOWING CURRENT AISC CERTIFICATION:
- CERTIFIED STEEL ERECTOR (CSE).
 - ADVANCED CERTIFIED STEEL ERECTOR (ASCE).
5. SHOP PAINTER: COMPANY SPECIALIZING IN PERFORMING WORK OF THIS SECTION WITH MINIMUM 5 YEARS EXPERIENCE WITH THE FOLLOWING CURRENT AISC CERTIFICATION:
- SOPHISTICATED PAINT ENDORSEMENT – ENCLOSED (P1).
 - SOPHISTICATED PAINT ENDORSEMENT – COVERED (P2).
 - SOPHISTICATED PAINT ENDORSEMENT – OUTSIDE (P3).
6. WELDERS AND WELDING PROCEDURES: AWS D1.1 QUALIFIED WITHIN PREVIOUS 12 MONTHS.
7. STRUCTURAL W-SHAPES: ASTM A572/A572M; GRADE 50.
8. STRUCTURAL T-SHAPES: CUT FROM STRUCTURAL W-SHAPES.
9. CHANNELS AND ANGLES: ASTM A36/A36M.
10. ROUND HOLLOW STRUCTURAL SECTIONS: ASTM A500, GRADE B.
11. SQUARE AND RECTANGULAR HOLLOW STRUCTURAL SECTIONS: ASTM 500, GRADE B.
12. STRUCTURAL PIPE: ASTM A53/A53M, GRADE B.
13. STRUCTURAL PLATES AND BARS: ASTM A36/A36M.
14. BOLTS: ASTM A307; GRADE A AT EXTERIOR LOCATIONS.
- FINISH: HOT DIPPED GALVANIZED.
15. HIGH STRENGTH BOLTS: ASTM A325; TYPE 1 AT EXTERIOR LOCATIONS.
- FINISH: HOT DIPPED GALVANIZED.
16. NUTS: ASTM A563 HEAVY HEX TYPE AT EXTERIOR LOCATIONS.
- FINISH: HOT DIPPED GALVANIZED.
17. WASHERS: ASTM F436; TYPE 1, CIRCULAR. FURNISH CLIPPED WASHERS WHERE SPACE LIMITATIONS REQUIRE.
- FINISH: HOT DIPPED GALVANIZED.
18. ANCHOR RODS: ASTM A307; GRADE A WHERE INDICATED ON DRAWINGS.
- SHAPE: HOOKED.
19. THREADED RODS: ASTM A307; GRADE A.
- FINISH: UNFINISHED.
20. WELDING MATERIALS: AWS D1.1; TYPE REQUIRED FOR MATERIALS BEING WELDED.
21. GROUT: NON-SHRINK TYPE, PRE-MIXED COMPOUND CONSISTING OF NON-METALLIC AGGREGATE, CEMENT, WATER REDUCING AND PLASTICIZING ADDITIVES, CAPABLE OF DEVELOPING MINIMUM COMPRESSIVE STRENGTH OF 7,000 PSI AT 28 DAYS.
22. SHOP PRIMER: SSPC PAINT 15, TYPE 1 RED OXIDE.
23. TOUCH-UP PRIMER: MATCH SHOP PRIMER.
24. TOUCH-UP PRIMER FOR GALVANIZED SURFACES: SSPC PAINT 20 (TYPE I INORGANIC).
25. SPACE SHEAR STUD CONNECTORS AT 24 INCHES OC, UNLESS INDICATED OTHERWISE ON DRAWINGS.
26. CONTINUOUSLY SEAL JOINED MEMBERS BY CONTINUOUS WELDS, GRIND EXPOSED WELDS SMOOTH.
27. FABRICATE CONNECTIONS FOR BOLT, NUT, AND WASHER CONNECTORS.
28. PREPARE STRUCTURAL COMPONENT SURFACES IN ACCORDANCE WITH SSPC SP 3.
29. SHOP PRIME STRUCTURAL STEEL MEMBERS. DO NOT PRIME SURFACES THAT WILL BE FIELD WELDED IN CONTACT WITH CONCRETE, OR HIGH STRENGTH BOLTED.
30. GALVANIZING FOR FASTENERS, CONNECTORS, AND ANCHORS:
- HOT-DIPPED GALVANIZING: ASTM A153/A153M.
31. SHOP TEST BOLTED AND WELDED CONNECTIONS AS SPECIFIED FOR FIELD QUALITY CONTROL TESTS.
32. WHEN FABRICATOR IS APPROVED BY AUTHORITY HAVING JURISDICTION, SUBMIT CERTIFICATE OF COMPLIANCE INDICATING WORK PERFORMED AT FABRICATOR'S FACILITY CONFORMS TO CONTRACT DOCUMENTS.
- SPECIFIED SHOP TESTS ARE NOT REQUIRED FOR WORK PERFORMED BY APPROVED FABRICATOR.
33. VERIFY BEARING SURFACES ARE AT CORRECT ELEVATION.
34. VERIFY ANCHORS RODS ARE SET IN CORRECT LOCATIONS AND ARRANGEMENTS WITH CORRECT EXPOSURE FOR STEEL ATTACHMENT.
35. FURNISH TEMPLATES FOR INSTALLATION OF ANCHOR RODS AND EMBEDMENTS IN CONCRETE AND MASONRY WORK.
36. ALLOW FOR ERECTION LOADS, AND FOR SUFFICIENT TEMPORARY BRACING TO MAINTAIN STRUCTURE SAFE, PLUMB, AND IN ALIGNMENT UNTIL COMPLETION OF ERECTION AND INSTALLATION OF PERMANENT BRACING.
37. FIELD WELD COMPONENTS INDICATED ON SHOP DRAWINGS.
38. DO NOT FIELD CUT OR ALTER STRUCTURAL MEMBERS WITHOUT APPROVAL OF ARCHITECT/ENGINEER.
39. AFTER ERECTION, TOUCH UP WELDS AND ABRASIONS TO MATCH SHOP FINISHES.
40. GROUT UNDER BASE PLATES IN ACCORDANCE WITH CONCRETE NOTES.
41. SHIM BEARING PLATES AND EQUIPMENT SUPPORTS TO PROPER ELEVATION, SNUG TIGHTEN ANCHOR BOLTS.
42. FILL VOID UNDER BEARING SURFACE WITH GROUT. INSTALL AND PACK GROUT TO REMOVE AIR POCKETS.
43. MOIST CURE GROUT.
44. REMOVE FORMS AFTER GROUT IS SET. TRIM GROUT EDGES TO FROM SMOOTH SURFACE, SPLAYED 45 DEGREES.
45. TIGHTEN ANCHOR BOLTS AFTER GROUT HAS CURED FOR A MINIMUM OF 3 DAYS.
46. BOLTED CONNECTIONS: INSPECT IN ACCORDANCE WITH AISC SPECIFICATIONS.
- VISUALLY INSPECT ALL BOLTED CONNECTIONS.
 - FOR DIRECT TENSION INDICATORS, COMPLY WITH REQUIREMENTS OF ASTM F959. VERIFY THAT GAPS ARE LESS THAN GAPS SPECIFIED IN TABLE 2.
47. WELDING:
- CERTIFY WELDERS AND CONDUCT INSPECTIONS AND TESTS AS REQUIRED. RECORD TYPES AND LOCATIONS OF DEFECTS FOUND IN WORK. RECORD WORK REQUIRED AND PERFORMED TO CORRECT DEFICIENCIES.
 - VISUALLY INSPECT ALL WELDS.
 - ULTRASONIC INSPECTION: ASTM E164; PERFORM ON ALL FULL PENETRATION WELDS.
48. CORRECT DEFECTIVE BOLTED CONNECTIONS AND WELDS.

JEWELL
associates engineers, inc.
Engineers - Surveyors - Architects

560 Sunrise Drive
Spring Green, WI 53588
phone: 608-588-7484
fax: 608-588-9322

THIS DOCUMENT, THE IDEAS AND DESIGNS INCORPORATED HEREIN AS AN INSTRUMENT OF SERVICE, IS THE PROPERTY OF JEWELL ASSOCIATES ENGINEERS, INC. AND IS NOT TO BE USED IN WHOLE OR IN PART WITHOUT PRIOR WRITTEN AUTHORIZATION OF JEWELL ASSOCIATES ENGINEERS, INC.

Hillsboro Equipment

Date
12-4-2019


[illegible]

Drawing Name








Structural Notes

Project number
H85020

Sheet number
S0.1

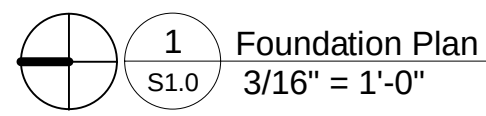

Project number H85020	Sheet number S1.0
---------------------------------	-----------------------------

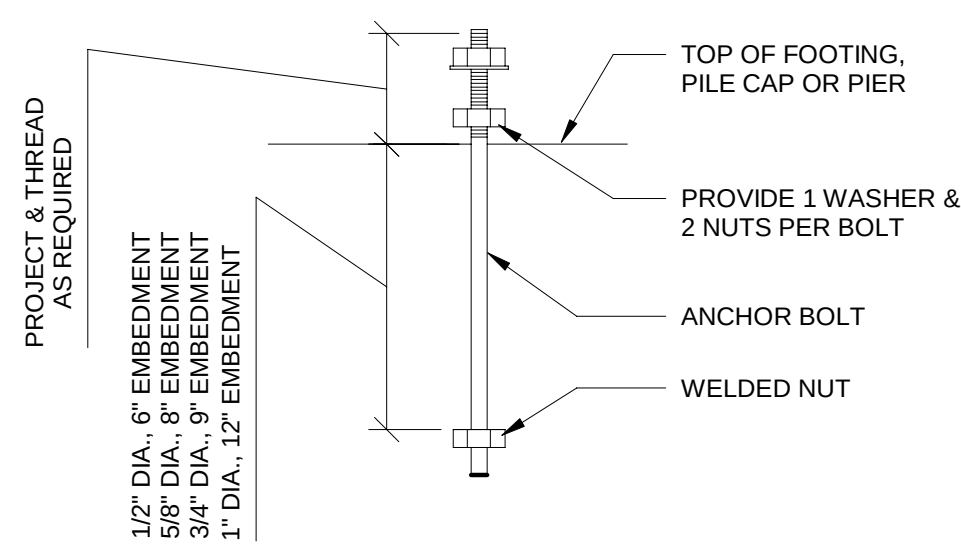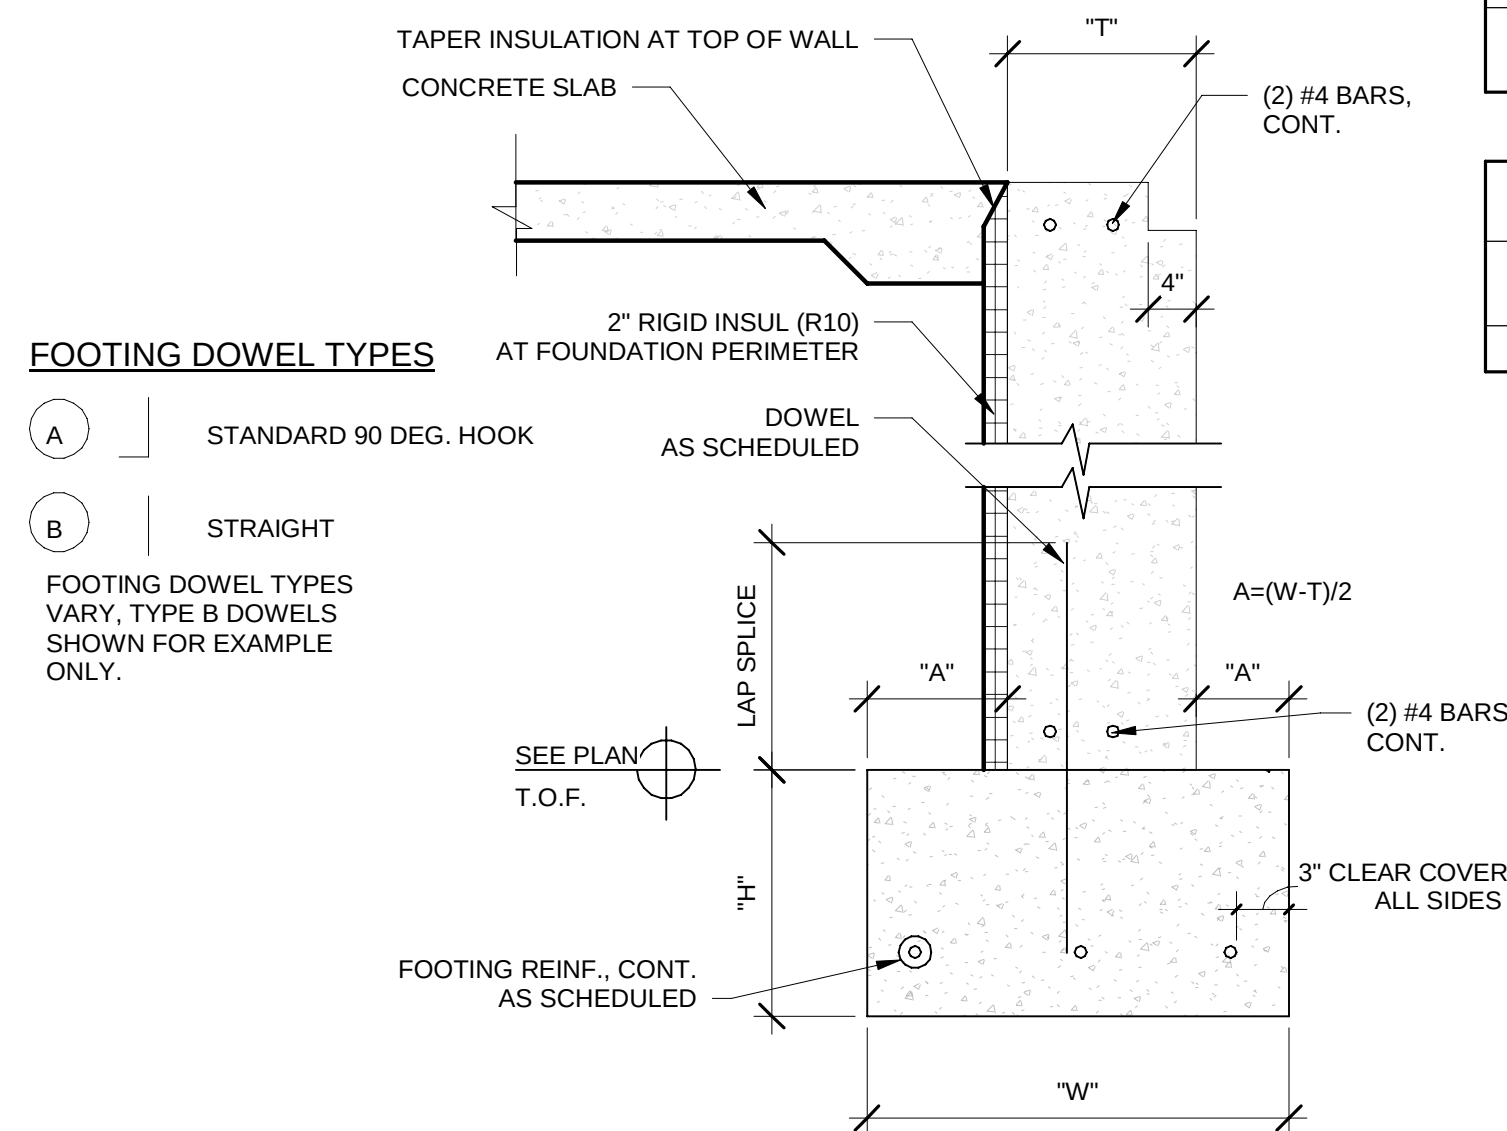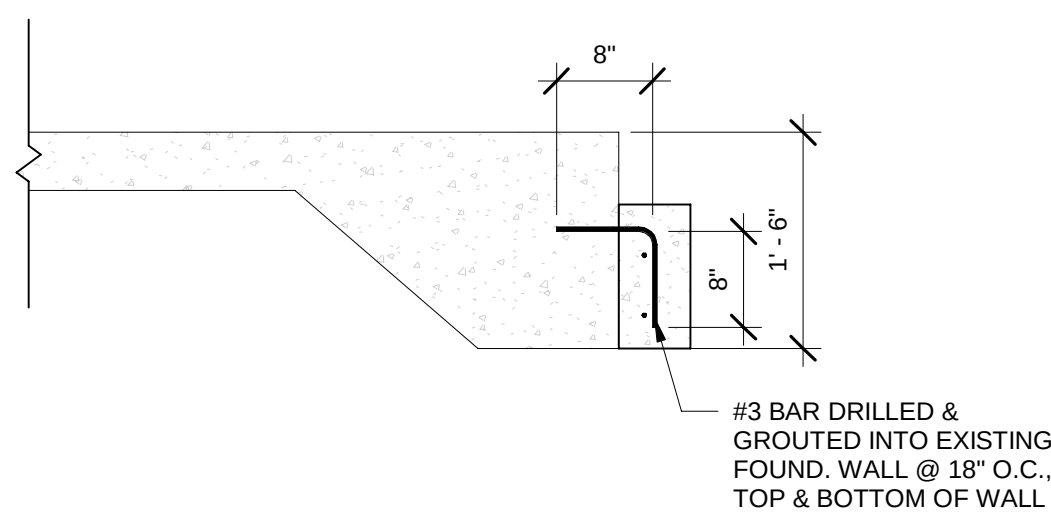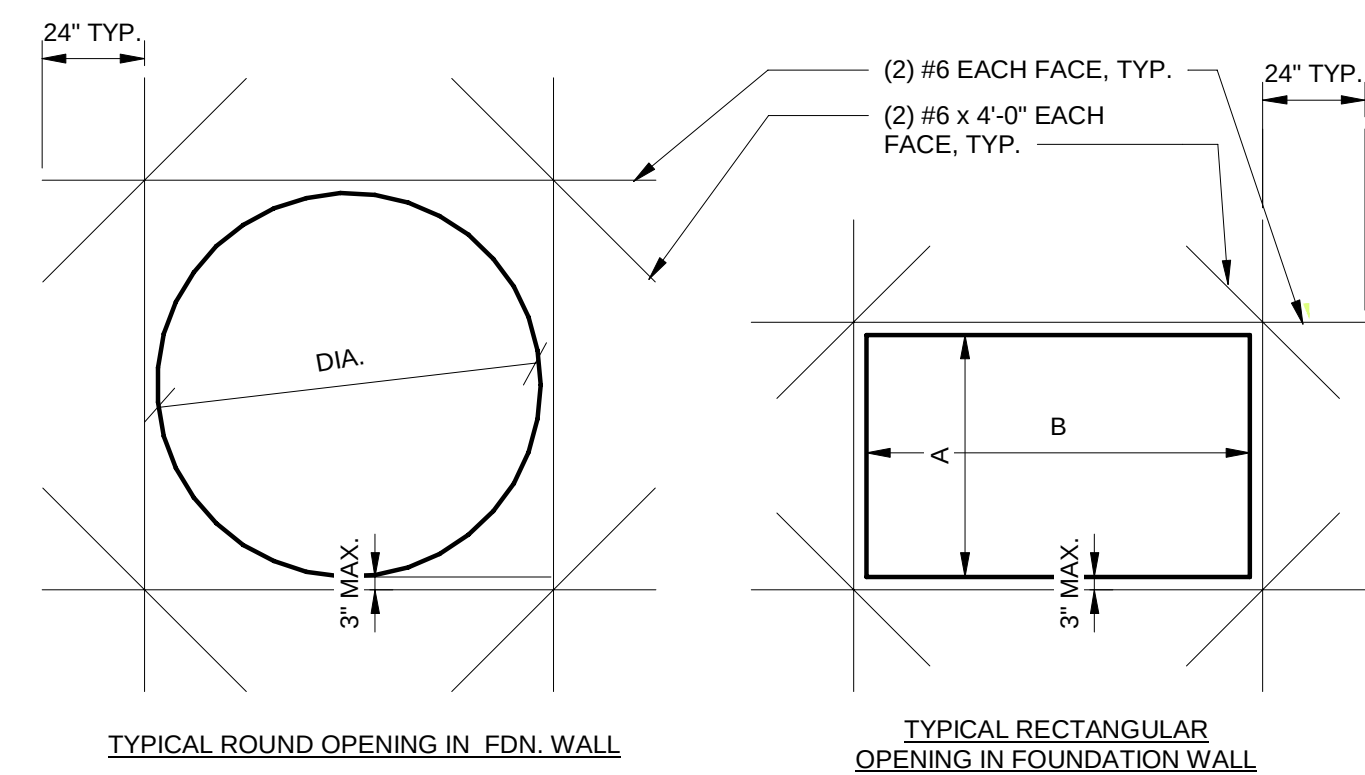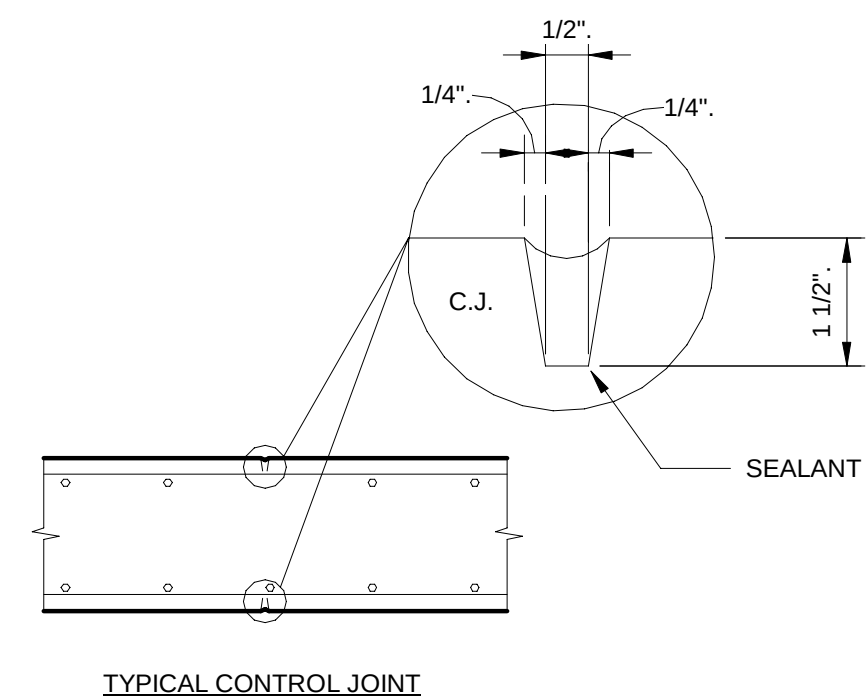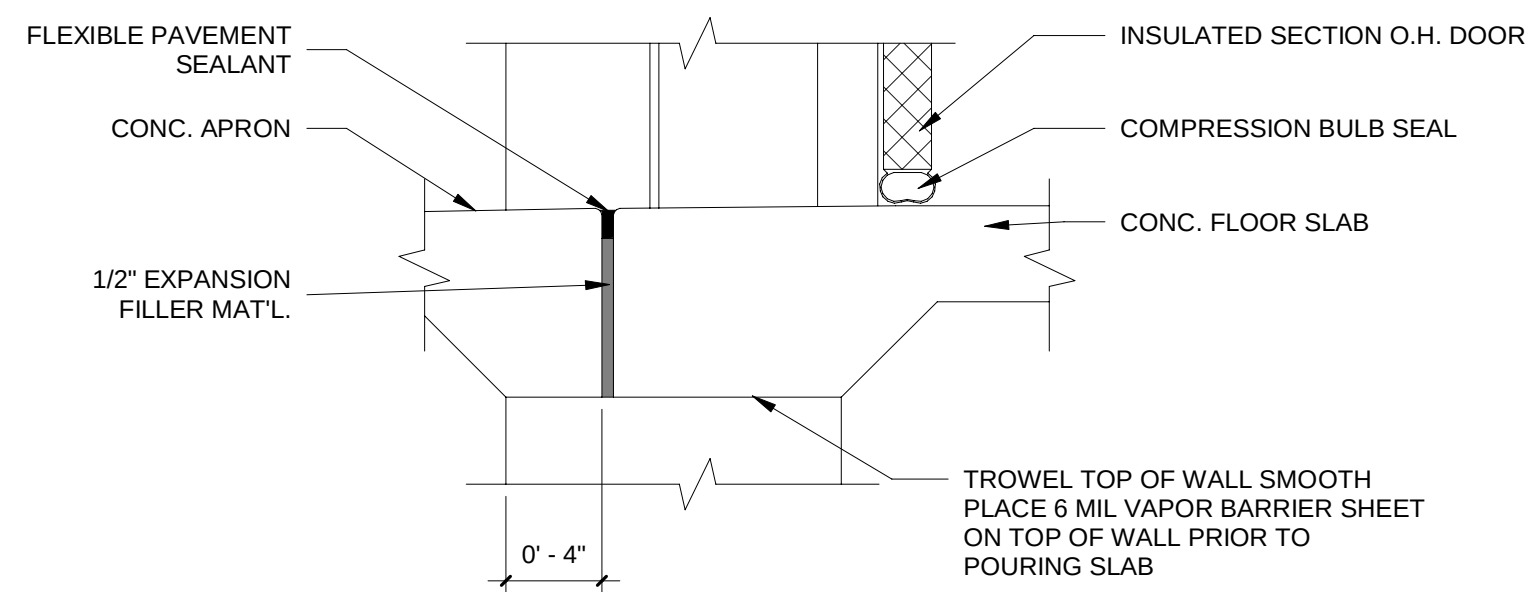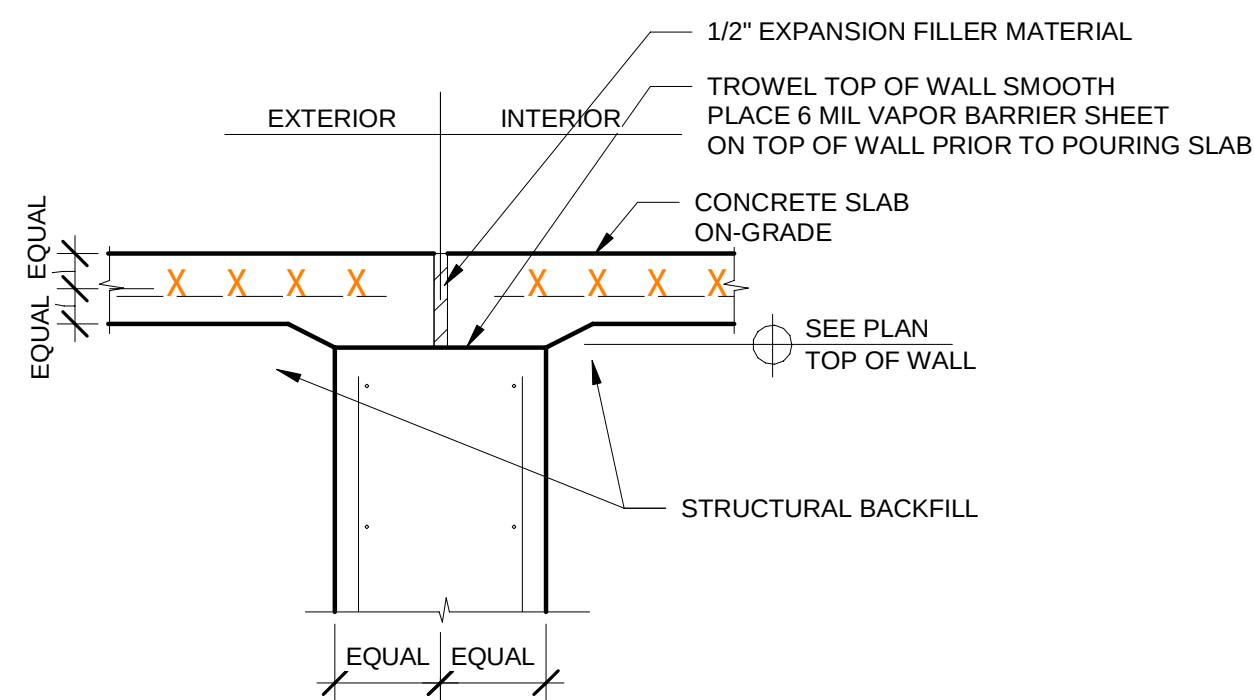

CONCRETE WALL SCHEDULE				
Type Mark	THICKNESS (T)	VERTICAL REINF.	HORIZONTAL REINF.	REMARKS
W-1	1' - 0"	N/A	(2) #4 BARS TOP & BOTTOM	

CONCRETE STRIP FOOTING SCHEDULE					
MARK	WIDTH (W)	HEIGHT (H)	REINFORCING	TRANSVERSE	DOWELS
SF-1	1' - 8"	1' - 0"	(3) #4 CONT.		#4 @ 24" O.C.

CONCRETE WALL SCHEDULE NOTES:

1. TOP OF WALL AND BRICK LEGGE COND. MAY VARY. SEE FOUNDATION PLAN AND SECTIONS
AS APPLICABLE FOR EXACT WALL GEOMETRY.
2. LIMIT CONCRETE PLACEMENT TO 12" FROM TOP OF CURB, EIGHT UNLESS OTHERWISE APPROVED BY
THE ENGINEER PRIOR TO CONSTRUCTION. CONTRACTOR TO SUBMIT HORIZONTAL
CONSTRUCTION JOINT PLAN FOR ENGINEERS REVIEW PRIOR TO CONSTRUCTION.
CONTRACTOR'S CONSTRUCTION METHOD SHALL PROVIDE FOR MAX. CONCRETE DROP $\pm 4"$
DURING PLACEMENT. USE TREMIE TO PREVENT AGGREGATE SEGREGATION.
3. USE VERTICAL CONSTRUCTION JOINTS AT 10' MAX. CONTRACTOR TO SUBMIT
CONCRETE PLACEMENT PLAN TO ENGINEER FOR REVIEW PRIOR TO CONSTRUCTION.
CONTROL JOINTS TO ALIGN VERTICALLY AT STACKED LIFT CONSTRUCTION.
4. SEE STRUCTURAL NOTES FOR RIGID INSULATION REQUIREMENTS AT EXTERIOR BELOW
GRADE WALL FACES.
5. SEE CONCRETE SPECIFICATIONS FOR CONCRETE CLASS.

SLAB-ON-GRADE SCHEDULE		
MARK	DESCRIPTION	REMARKS
SLB-1	4" CONCRETE SLAB W/ #4 BAR @ 18" O.C. E.W.	15' O.C. MAX SAWCUTS

SLAB-ON-GRADE SCHEDULE NOTES:

1. ALL INTERIOR SLAB-ON-GRADE CONSTRUCTION SHALL INCLUDE 10 MIL POLY VAPOR BARRIER AND MIN. 12" FREE DRAINING GRANULAR BASE COURSE BELOW.
2. SEE CONCRETE NOTES FOR CONCRETE CLASS.









JEWELL
associates engineers, inc.
Engineers - Surveyors - Architects

THIS DOCUMENT, THE IDEAS AND DESIGNS INCORPORATED HEREIN AS AN INSTRUMENT OF SERVICE, IS THE PROPERTY OF JEWELL ASSOCIATES ENGINEERS, INC. AND IS NOT TO BE USED IN WHOLE OR IN PART WITHOUT PRIOR WRITTEN AUTHORIZATION OF JEWELL ASSOCIATES ENGINEERS, INC.




Hillsboro Equipment

[illegible]

Project number H85020	Sheet number S1.1
---------------------------------	-----------------------------

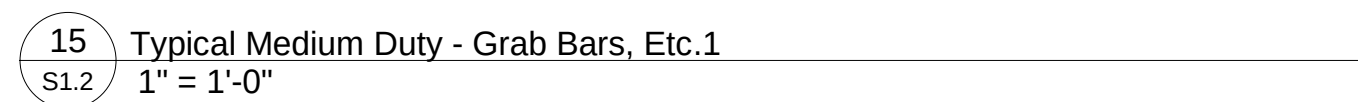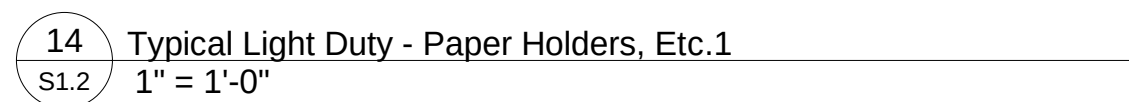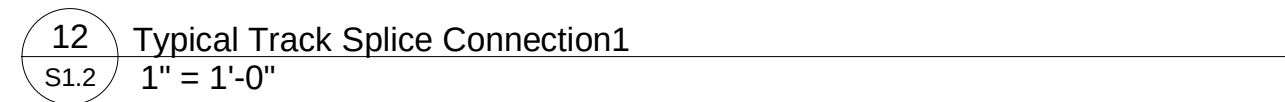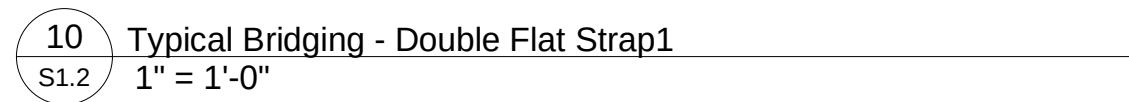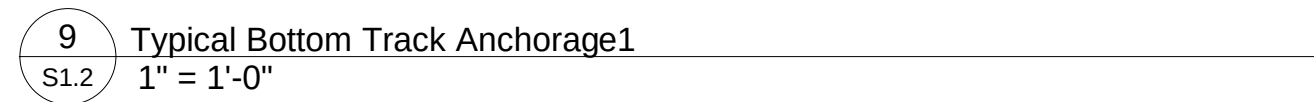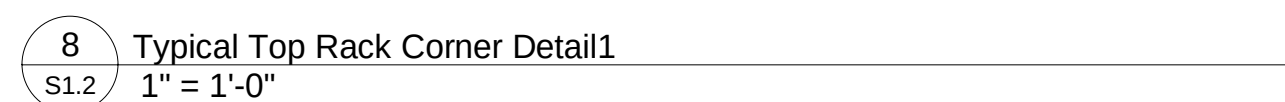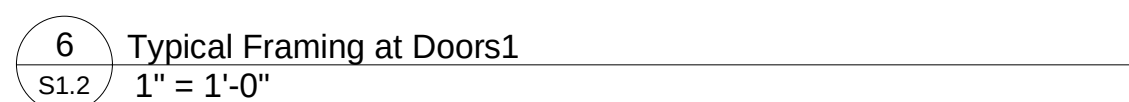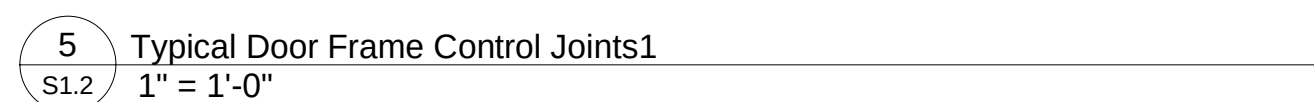

Drawing Name	
Framing Details	
Project number	Sheet number
H85020	S1.2

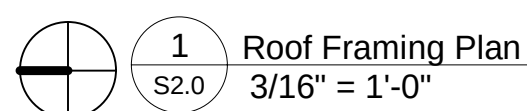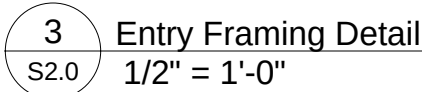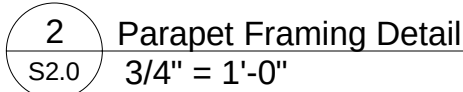

JEWELL
associates engineers, inc.
Engineers - Surveyors - Architects

THIS DOCUMENT, THE IDEAS AND DESIGNS INCORPORATED HEREIN AS AN INSTRUMENT OF SERVICE, IS THE PROPERTY OF JEWELL ASSOCIATES ENGINEERS, INC. AND IS NOT TO BE USED IN WHOLE OR IN PART WITHOUT PRIOR WRITTEN AUTHORIZATION OF JEWELL ASSOCIATES ENGINEERS, INC.

Hillsboro Equipment

Reedsburg Retail Store
Reedsburg, Wisconsin

Date
12-4-2019

Drawing Name

Roof Framing Plan

Project number H85020	Sheet number S2.0
---------------------------------	-----------------------------

Plan Commission
Staff Report

DATE: 1/14/20

APPLICANT: James McCoy

LOCATION: 430 Vine St; parcel #1042

PROPOSED LAND USE CHANGE: Conditional Use Permit (CUP)

DESCRIPTION OF PROPERTY/IMPROVEMENTS: CUP for a Home Business to sell and store firearms under ATF regulations. This is the same request that was approved in June 2018 but at the applicant's new residence.

General Findings

SURROUNDING LAND USES:

- North – Single-family dwelling
- West – Single-family dwelling
- South – Single-family dwelling
- East – Single-family dwelling

ZONING:

- North- R-1
- West- R-1
- South- R-1
- East- R-1

TOPOGRAPHY: Flat slopes

STREET R.O.W./TRAFFIC/ACCESS: Vine St; 66' ROW

ENVIRONMENTAL HAZARDS/CONDITIONS: None known

COMPREHENSIVE PLAN DESIGNATION: Residential

COMMENTS FROM OTHER DEPARTMENTS/AGENCIES

POLICE:

FIRE:

PUBLIC WORKS:

UTILITIES:

SCHOOLS:

PARKS:

ADMINISTRATOR:

Conditional Use Permit Findings of Fact for Section 17.13(1)(A-F)

Proposed operation - No Conditional Use shall be approved by the Plan Commission unless it finds that the use for which such permit is sought will not be injurious to the neighborhood or otherwise detrimental to the public welfare and will be in harmony with the general purpose of this ordinance and will not place demands on fire, police, or other public resources in excess of current capacity.

1. The Board finds that the existing parcel has a single-family dwelling.
2. The Board finds that a home business (firearms sales/storage) is proposed.
3. The Board finds that the parcel is zoned R-1.
4. The Board finds that section 690-27 permits home businesses as a conditional use.
5. The Board finds that there would be up to 1-2 customers per week, by appointment only.
6. The Board finds that the business would follow US DOJ and ATF regulations.
7. The Board finds that there would be no additional employees.
8. The Board finds that a similar existing CUP was approved for the applicant in June 2018 on Laurel St.

Architectural plans; existing and proposed structures - The proposed conditional land use shall be designed, constructed, operated, and maintained so as not to diminish the opportunity for surrounding properties to be used and developed as zoned.

1. The Board finds that the existing parcel has a single-family dwelling.
2. The Board finds that no new structures are proposed.

Character and use of adjoining buildings and those in the vicinity - The proposed conditional land use shall not involve uses, activities, processes, materials, or equipment that would create a substantially negative impact on other conforming properties in the area by reason of traffic, noise, smoke, fumes, glare, and odors.

1. The Board finds that the existing parcel has a single-family dwelling.
2. The Board finds that surrounding parcels contain single-family dwellings.
3. The Board finds that the area is zoned mostly R-1.

Traffic generation, circulation and parking areas - The arrangement of public or common ways for vehicular and pedestrian circulation shall respect the pattern of existing or planned streets and pedestrian or bicycle pathways in the area.

1. The Board finds that there is an existing driveway.
2. The Board finds that the property is located on Vine St.

Traffic generation and circulation, highway access and driveway locations - The proposed conditional land use shall be adequately served by public or private streets.

1. The Board finds that the property is located on Vine St.

Sewerage and water systems - The proposed conditional land use will be adequately served by water and sewer facilities, and refuse collection and disposal services.

1. The Board finds that no changes are proposed.

Site Plan Review Findings of Fact for Section 17.14(5)(A-F)

The site plan shall be designed so that there is a limited amount of change in the overall natural contours of the site and shall minimize reshaping in favor of designing the project to respect existing features of the site in relation to topography, the size and type of the lot, the character of adjoining property, the minimization of tree and soil removal and the type and size of buildings. The site shall be developed so as not to impede the normal and orderly development or improvement of surrounding property for uses permitted in this Ordinance.

1. The Board finds that the existing parcel has a single-family dwelling.
2. The Board finds that a home business (firearms sales/storage) is proposed.
3. The Board finds that the parcel is zoned R-1.
4. The Board finds that section 690-27 permits home businesses as a conditional use.
5. The Board finds that there would be up to 1-2 customers per week, by appointment only.
6. The Board finds that the business would follow US DOJ and ATF regulations.
7. The Board finds that there would be no additional employees.
8. The Board finds that a similar existing CUP was approved for the applicant in June 2018 on Laurel St.

Special attention shall be given to proper site drainage so that removal of storm waters will not adversely affect neighboring properties.

1. The Board finds that no stormwater changes are proposed.

All buildings or groups of buildings should be so arranged as to permit emergency vehicle access by some practical means.

1. The Board finds that there is an existing driveway from Vine St.

Exterior lighting shall be arranged as follows:

- It is deflected away from adjacent properties.
 - It does not impede the vision of traffic along adjacent streets.
 - It does not unnecessarily illuminate night skies.
1. The Board finds that no new exterior lighting is proposed.

The arrangement of public or common ways for vehicular and pedestrian circulation shall respect the pattern of existing or planned streets and pedestrian or bicycle pathways in the area. Streets and drives which are part of an existing or planned street pattern which serves adjacent development shall be of a width appropriate to the traffic volume they will carry.

1. NA

Site plans shall conform to all applicable requirements of City, State and Federal statutes and the City of Reedsburg Comprehensive Plan, and approval may be conditioned on the applicant receiving necessary City, State and Federal permits.

1. The Board finds that future use is Residential.

STAFF COMMENTS:

This is the same request as in June 2018 but at his new primary residence. If approved, an expiration date should be included upon sale or primary relocation from this property.

Exhibit List

- A. City of Reedsburg Comprehensive Plan
- B. Zoning Ordinance, City of Reedsburg, Wisconsin
- C. Tuesday, January 14, 2020, Plan Commission Agenda
- D. Land Use Change Application
- E. Staff Report
- F. Request for Review and Comment
- G. Notice of Public Meeting

City of Reedsburg Land Use Application

134 S. Locust St.
PO Box 490
Reedsburg, WI 53959

Ph: 608-524-6404
Fax: 608-524-8458
bduvalle@ci.reedsburg.wi.us

APPLICANT: JAMES M McLOY

ADDRESS: 430 Vine St. CITY: Reedsburg STATE: WI

ZIP: 53959 PHONE: 608-393-5741 FAX: _____

E-MAIL: ReedMcloy111@MSN.com

PROPERTY OWNER: (if different from Applicant) _____

LOCATION: 430 Vine St PARCEL #: 1042

LAND USE REQUEST

(Please describe one or more as applicable – attach extra pages/maps if necessary)

☐ Certified Survey Map (CSM): _____

☒ Conditional Use Permit: Sold House where Cup was / need new one for new House
For *CONDITIONAL USE PERMIT* requests, also answer "A & B" on back page.

☐ Preliminary Plat: _____ Final Plat: _____ Name of Plat: _____

☐ Rezoning - From: _____ To: _____ TID # _____

☐ Site Plan Review: (See "B" on back page) _____

☐ Zoning Appeal / Interpretation: _____


☐ Zoning Variance: _____

For *VARIANCE* requests, also answer "C" on back page.

☐ Other or Annexation: _____

AFFIDAVIT

I certify that the information and plans submitted are true and accurate to the best of my knowledge. I also give permission to City zoning officials to enter my property for inspection purposes and for a temporary Zoning sign to be placed in my yard prior to the meeting.

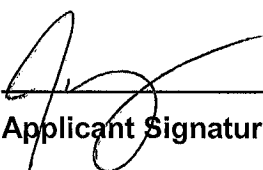 11-19-19
Applicant Signature / Date

Owner Signature / Date

Extraterritorial Committee Date: _____
Plan Commission Date: _____
Board of Zoning Appeals Date: _____
City Council Action & Date: _____

Account #10-461500-00

**The applicant or representative MUST
ATTEND the meeting.**

G:\wpnet\Zoning - Planning\Land Use Appl.doc

Cond Use; Site Plan	\$153	_____
Cond Use-Agriculture	\$400	_____
Variance	\$112	_____
Rezoning	\$200	_____
C.S.M.	\$171	_____
Subdivision Plat	\$610	_____
- w/ Stormwater Plan	\$100	_____
Flood Plain Zone	\$189	_____
Annexation	\$200	_____
Plan Amend	\$200	_____
Date Paid		_____
Receipt #		_____



City of Reedsburg GIS

DISCLAIMER: The City of Reedsburg does not guarantee the accuracy of the material contained here in and is not responsible for any misuse or misrepresentation of this information or its derivatives.



SCALE: 1" = 69'

CITY OF REEDSBURG

134 S. Locust Street
PO Box 490
Reedsburg, WI 53959
608-524-6404

Print Date: 1/3/2020

CONDITIONAL USE PERMIT

Property Owner: James V. Mc Coy **Applicant:** Same
Parcel #: 0580-00000 **Action Date:** 6/12/2018
Property Address: 208 Laurel St
Legal Description: CITY OF REEDSBURG MOTTS 1ST ADD S33' OF W220' LOT 2 & ALSO N16.5' OF W220' LOT 3 BLK 6

Request: Home Business for firearms sale and storage

Plan Commission Action: Motion by Knudsen, seconded by DeBaets to approve with the following conditions:
1. Delivery & repair of firearms only
2. FFL approved
3. Meet all state and federal requirements
4. CUP expires upon sale of property
5. Clients by appointment only



Brian Duvalle
Planner/Building Inspector


6-21-18

Date

Affidavit: I agree to comply with the action(s) shown above.

JAMES M^CCOY

Print Name of Applicant

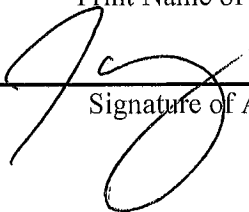

Signature of Applicant

6-26-18

Date

Plan Commission
Staff Report

DATE: 1/14/20

APPLICANT: City of Reedsburg

LOCATION: 620 Wengel Dr; Parcel #2243-3

ZONING: I-4 Business Center

DESCRIPTION: Consider Site Plan Review for a new public works and parks & rec garage to be relocated from S. Walnut St.

General Findings

SURROUNDING LAND USES:

- North – Vacant, Industrial
- West – Vacant, Industrial
- South – Vacant
- East – Vacant, dog park

ZONING:

- North- I-4 Business Center
- West- I-4 Business Center
- South- Ag
- East- I-4 Business Center

TOPOGRAPHY: Flat slopes

STREET R.O.W./TRAFFIC/ACCESS: Wengel Dr; 66' ROW

ENVIRONMENTAL HAZARDS/CONDITIONS: Wetlands along west lot line

COMPREHENSIVE PLAN DESIGNATION: Industrial

COMMENTS

ADMINISTRATOR:

AMBULANCE:

FIRE:

POLICE:

PUBLIC WORKS:

SCHOOL:

UTILITIES:

OTHER:

Site Plan Review Findings of Fact for Section 690-32(A-F)

The site plan shall be designed so that there is a limited amount of change in the overall natural contours of the site and shall minimize reshaping in favor of designing the project to respect existing features of the site in relation to topography, the size and type of the lot, the character of adjoining property, the minimization of tree and soil removal and the type and size of buildings. The site shall be developed so as not to impede the normal and orderly development or improvement of surrounding property for uses permitted in this Ordinance.

1. The Board finds that the existing parcel is vacant.
2. The Board finds that the parcel is zoned I-4 Business Center.
3. The Board finds that the parcel is 9.94 acres.
4. The Board finds that a public works/parks garage is proposed.
5. The Board finds that section 690-67(B)(2)(e) permits utilities.
6. The Board finds that 23 parking spaces are proposed.
7. The Board finds that there would be a 6480 SF salt shed and 7680 cold storage building.
8. The Board finds that there would be an 8' high chain link fence.
9. The Board finds that there would be a gravel pile and yard area on the south side of the property.

Special attention shall be given to proper site drainage so that removal of storm waters will not adversely affect neighboring properties.

1. The Board finds that a public works/parks garage is proposed.
2. The Board finds that section 690-67(B)(2)(e) permits utilities.
3. The Board finds that 23 parking spaces are proposed.
4. The Board finds that there would be a 6480 SF salt shed and 7680 cold storage building.
5. The Board finds that stormwater facilities would be located at the north, east and west sides of the parcel.

All buildings or groups of buildings should be so arranged as to permit emergency vehicle access by some practical means.

1. The Board finds that the buildings exceed the minimum setback requirements.
2. The Board finds that there would be 100' + between buildings.

Exterior lighting shall be arranged as follows:

- 1. It is deflected away from adjacent properties.**
- 2. It does not impede the vision of traffic along adjacent streets.**
- 3. It does not unnecessarily illuminate night skies.**
1. The Board finds that there would be exterior lighting near the service doors and overhead doors.

The arrangement of public or common ways for vehicular and pedestrian circulation shall respect the pattern of existing or planned streets and pedestrian or bicycle pathways in the area. Streets and drives which are part of an existing or planned street pattern which serves adjacent development shall be of a width appropriate to the traffic volume they will carry.

1. The Board finds that the driveway would be located at the end of Wengel Dr.

Site plans shall conform to all applicable requirements of City, State and Federal statutes and the City of Reedsburg Comprehensive Plan, and approval may be conditioned on the applicant receiving necessary City, State and Federal permits.

1. The Board finds that the future use map indicates Industrial.

§ 690-51

Business district fences.

Boundary line fences within all business districts shall not exceed six feet in height except that the Plan Commission may grant a permit for a fence up to eight feet in height, provided:

- A. The applicant has an approved open sales lot; or
- B. An open sales lot classified as a nonconforming use; or
- C. A commercial operation which has approved storage of equipment outside the building; or
- D. The use could be dangerous to the public; or
- E. The use is for an unattractive nuisance and the applicant can show that, for security reasons, a fence six feet in height will not be adequate.

STAFF COMMENTS: This proposal is recommended for approval by the RICDC. Public Works and Parks personnel have been working with the architects for several months on what is needed for the shop. Landscaping is proposed per the new ordinance amendment. The proposed 8'-high chain link fence would need specific approval per 690-51.

Exhibit List

- A. City of Reedsburg Comprehensive Plan
- B. Zoning Ordinance, City of Reedsburg, Wisconsin
- C. Tuesday, January 14, 2020, Plan Commission Agenda
- D. Land Use Change Application
- E. Staff Report
- F. Request for Review and Comment
- G. Notice of Public Meeting

City of Reedsburg Land Use Application

134 S. Locust St.
PO Box 490
Reedsburg, WI 53959

Ph: 608-524-6404
Fax: 608-524-8458
bduvalle@ci.reedsburg.wi.us

APPLICANT: City of Reedsburg

ADDRESS: 134 S. Locust **CITY:** Reedsburg **STATE:** _____

ZIP: _____ **PHONE:** 534-6404 **FAX:** _____

E- MAIL: _____

PROPERTY OWNER: (if different from Applicant) _____

LOCATION: 620 Wengel Dr **PARCEL #:** 2243-3

LAND USE REQUEST

(Please describe one or more as applicable – attach extra pages/maps if necessary)

☐ **Certified Survey Map (CSM):** _____

☐ **Conditional Use Permit:** _____

For *CONDITIONAL USE PERMIT* requests, also answer "A & B" on back page.

☐ **Preliminary Plat:** _____ **Final Plat:** _____ **Name of Plat:** _____

☐ **Rezoning - From:** _____ **To:** _____ **TID #** _____

☒ **Site Plan Review:** (See "B" on back page) Public Works/Parks Garage

☐ **Zoning Appeal / Interpretation:** _____

☐ **Zoning Variance:** _____

For *VARIANCE* requests, also answer "C" on back page.

☐ **Other or Annexation:** _____

AFFIDAVIT

I certify that the information and plans submitted are true and accurate to the best of my knowledge. I also give permission to City zoning officials to enter my property for inspection purposes and for a temporary Zoning sign to be placed in my yard prior to the meeting.



1-3-2020

Applicant Signature / Date

_____ / _____

Owner Signature / Date

Extraterritorial Committee Date: _____

Plan Commission Date: _____

Board of Zoning Appeals Date: _____

City Council Action & Date: _____

Account #10-461500-00

**The applicant or representative MUST
ATTEND the meeting.**

G:\wpnet\Zoning - Planning\Land Use Appl.doc

Cond Use; Site Plan \$153	_____
Cond Use-Agriculture \$400	_____
Variance \$112	_____
Rezoning \$200	_____
C.S.M. \$171	_____
Subdivision Plat \$610	_____
- w/ Stormwater Plan \$100	_____
Flood Plain Zone \$189	_____
Annexation \$200	_____
Plan Amend \$200	_____
Date Paid	_____
Receipt #	_____




**Architectural Design
Consultants, Inc.**

This document contains confidential or proprietary information of Architectural Design Consultants, Inc.
Neither this document nor the information herein is to be reproduced, distributed, used or disclosed either
in whole or in part except as specifically authorized by Architectural Design Consultants, Inc.


CITY OF REEDSBURG
NEW PUBLIC WORKS FACILITY

REEDSBURG, WI
18-178 11-07-2019
Page 10 of 14

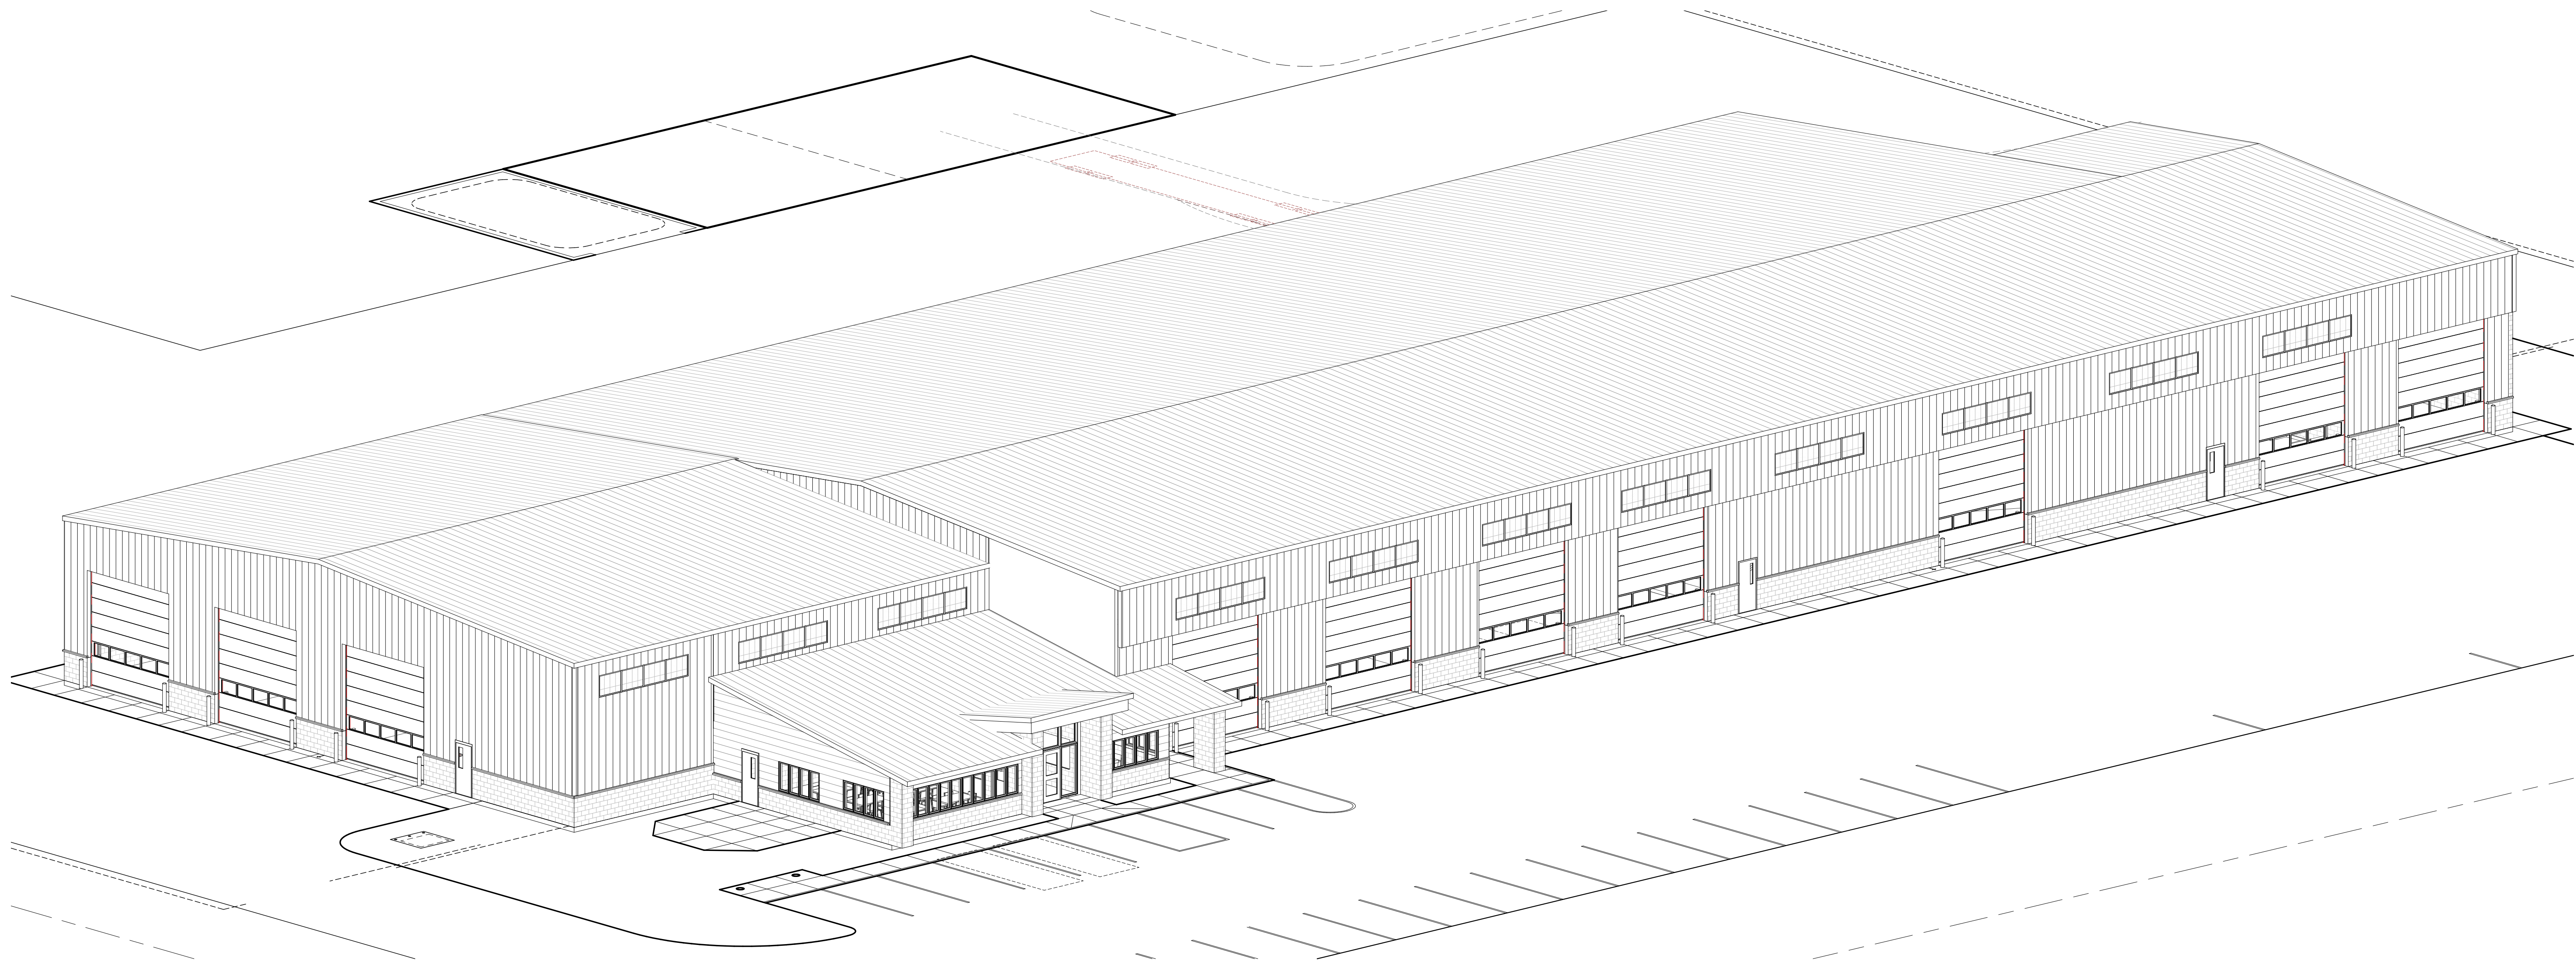

ISOMETRIC FRONT

SCALE:

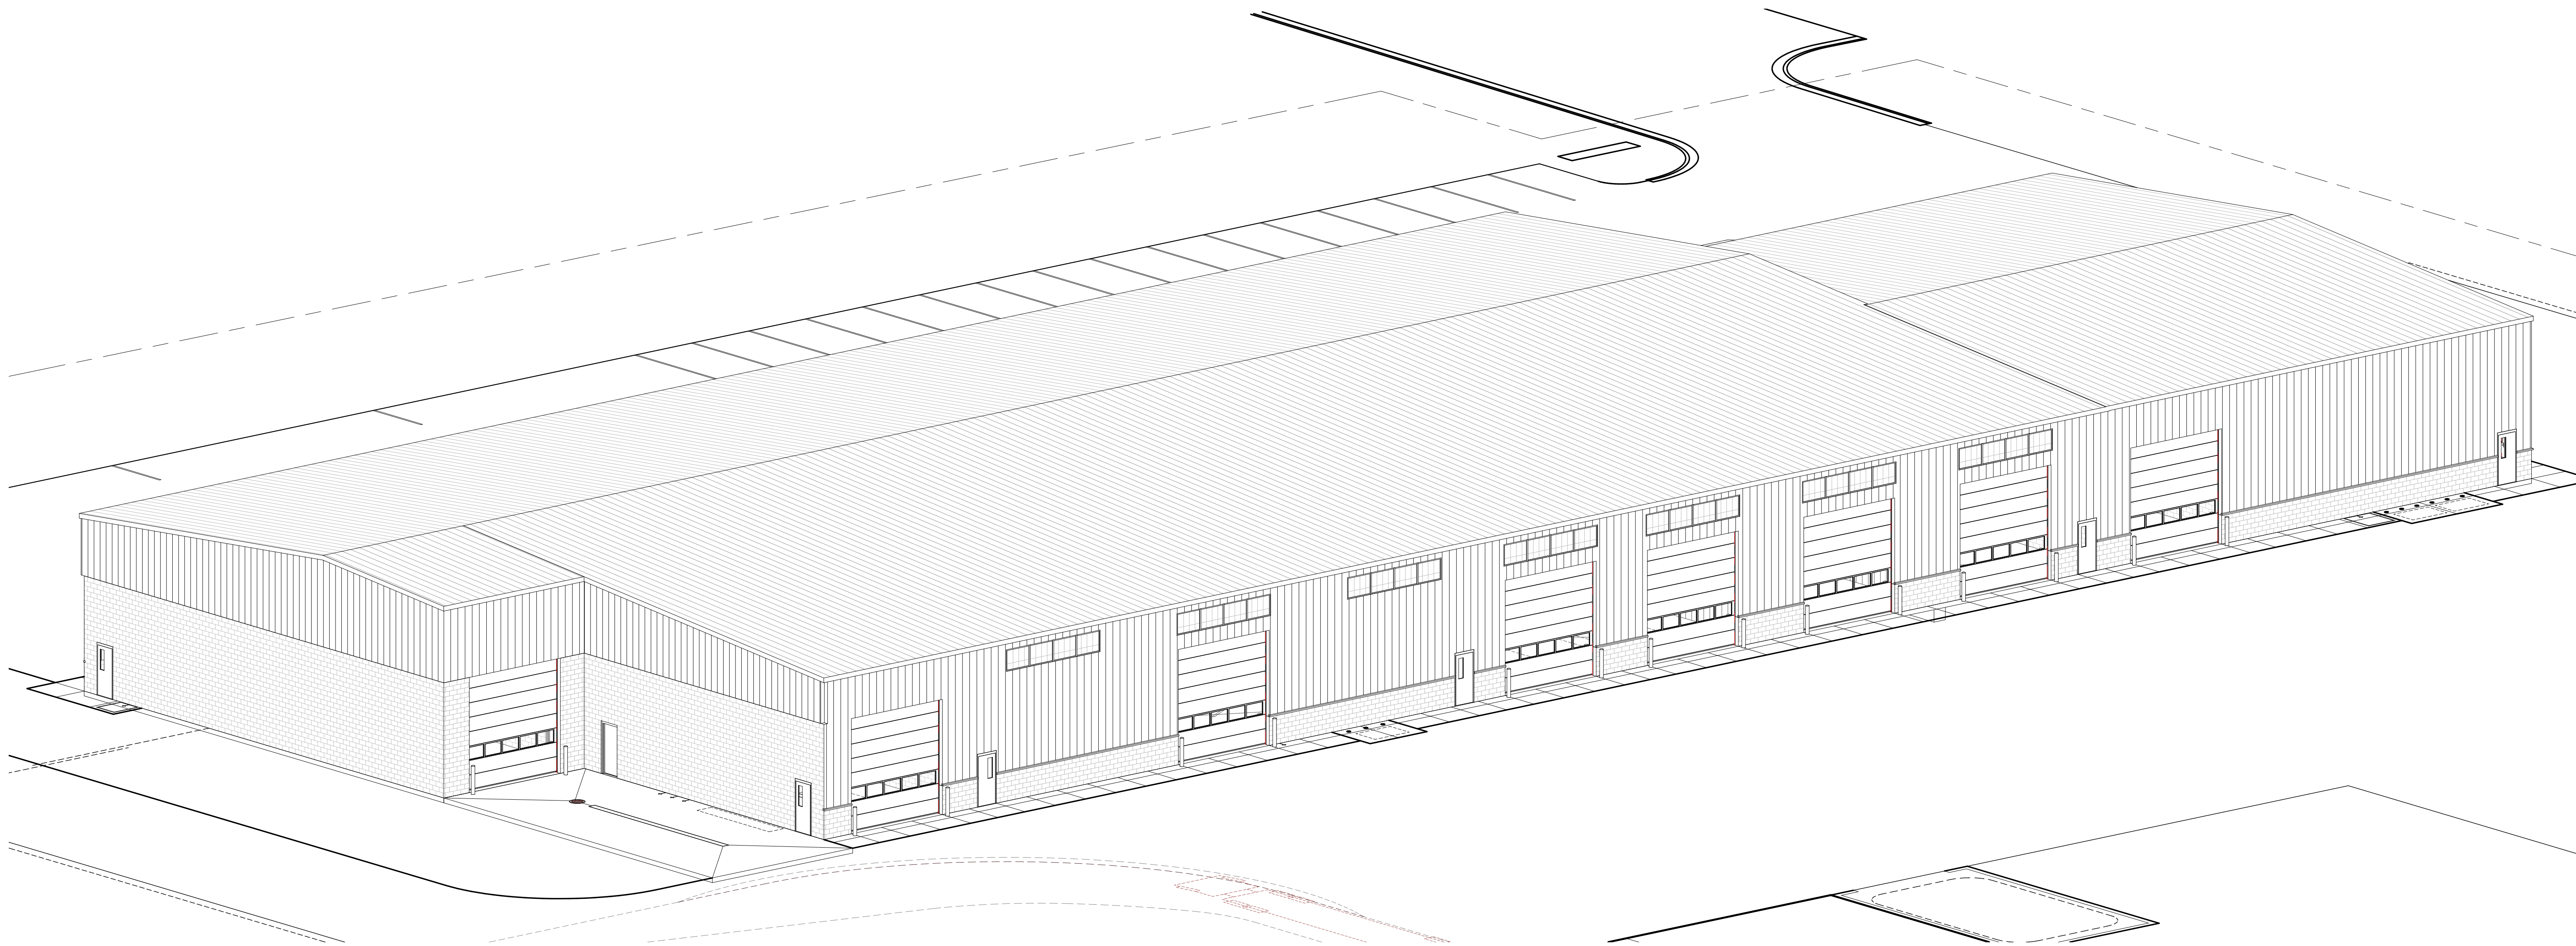

ISOMETRIC BACK

SCALE:

PRELIMINARY PLANS NOT FOR CONSTRUCTION


CITY OF REEDSBURG
NEW PUBLIC WORKS FACILITY

REEDSBURG

WISCONSIN

MODEL VIEWS

Architectural Design Consultants, Inc.
30 Wisconsin Dells Parkway • P.O. Box 580
Lake Delton, WI 53940
Phone: (608) 254-6181 Fax: (608) 254-2139

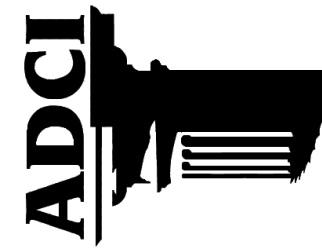

This document contains confidential or proprietary information of Architectural Design Consultants, Inc. It is to be used solely for the project identified above and is not to be reproduced, stored in a retrieval system, or transmitted in any form or by any means, electronic, mechanical, photocopying, recording, or by any information storage and retrieval system, without the prior written permission of Architectural Design Consultants, Inc.

Drawn By: D.CAMERON
Checked By: D.CAMERON
Date: 7/31/2019
Scale: AS NOTED
Job Number: 18-178


SHEET NUMBER

A401



EXTERIOR FRONT

SCALE

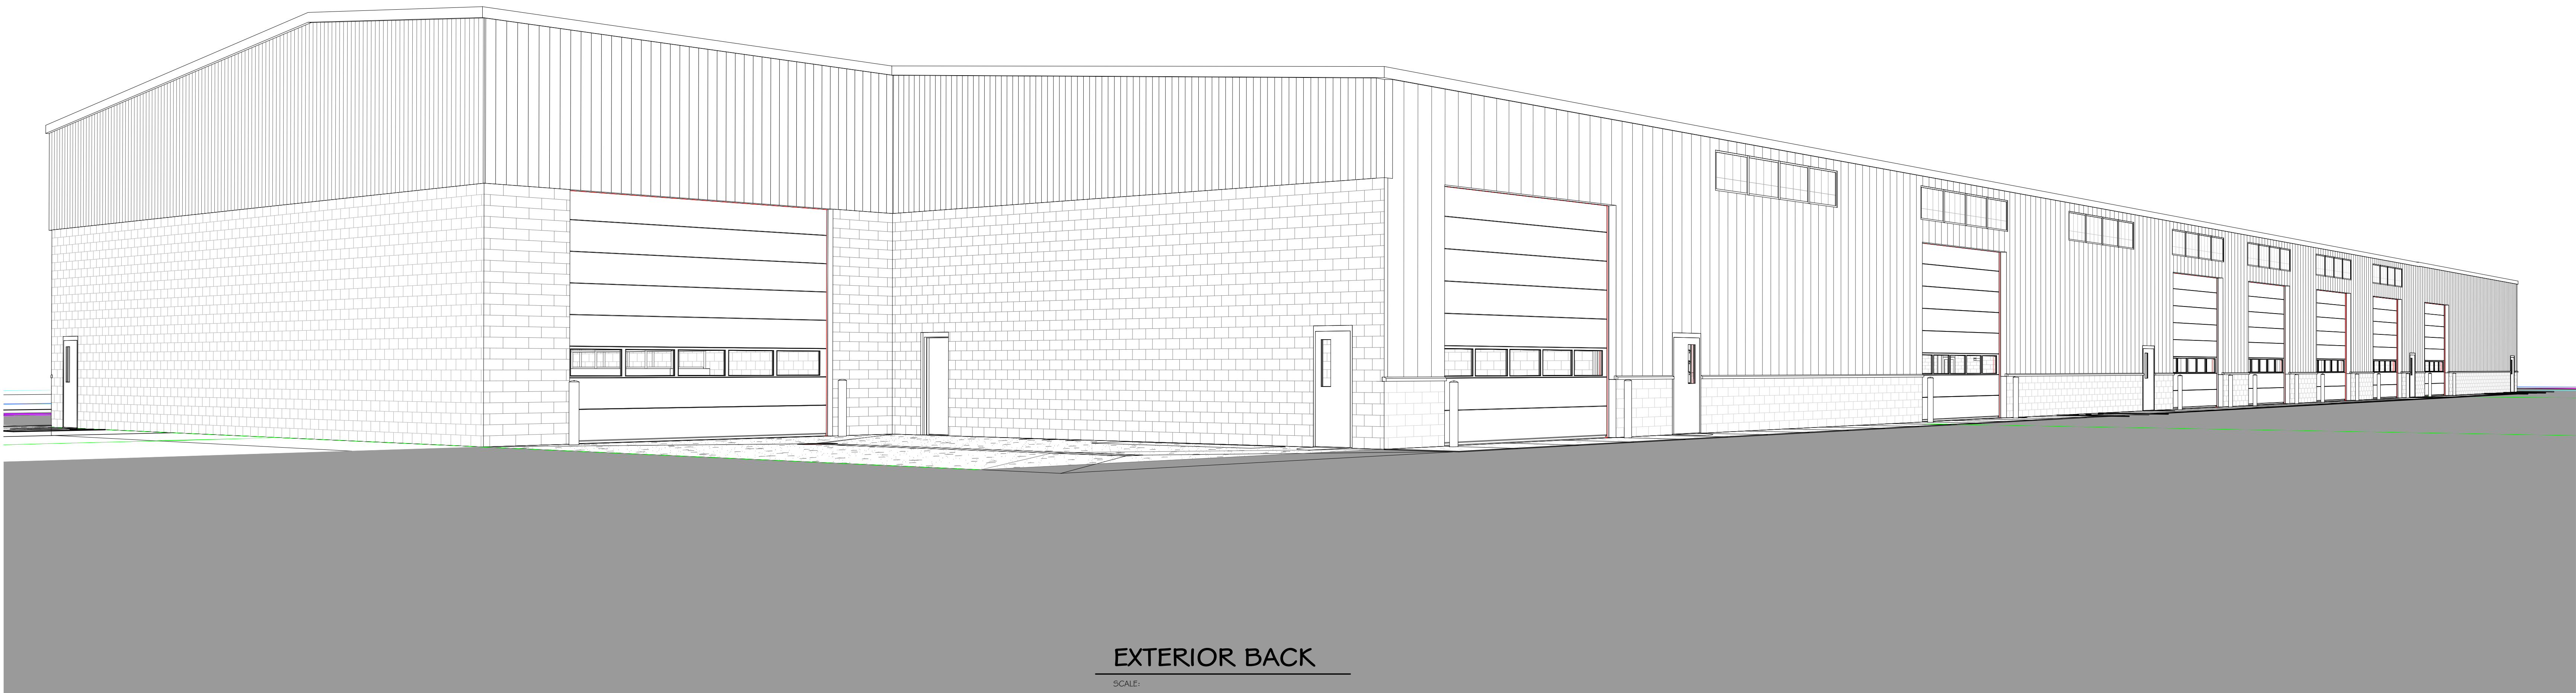

EXTERIOR BACK

SCALE

PRELIMINARY PLANS NOT FOR CONSTRUCTION

CITY OF REEDSBURG
NEW PUBLIC WORKS FACILITY

EXTERIOR PERSPECTIVE VIEWS

Architectural Design Consultants, Inc.

30 Wisconsin Dells Parkway • P.O. Box 580
Lake Delton, WI 53940
Phone: (608) 254-6181 Fax: (608) 254-2139

Phone: (608) 254-6181 Fax: (608) 254-2139

This document contains confidential or proprietary information of Architectural Design Consultants, Inc. Neither this document nor the information herein is to be reproduced, distributed, used or disclosed either in whole or in part except as specifically authorized by Architectural Design Consultants, Inc.









WISCONSIN

Drawn By:	D.CAMERON
Checked By:	D.CAMERON
Date:	7/31/2019
Scale:	AS NOTED
Job Number:	18-178

SHEET NUMBER

A402

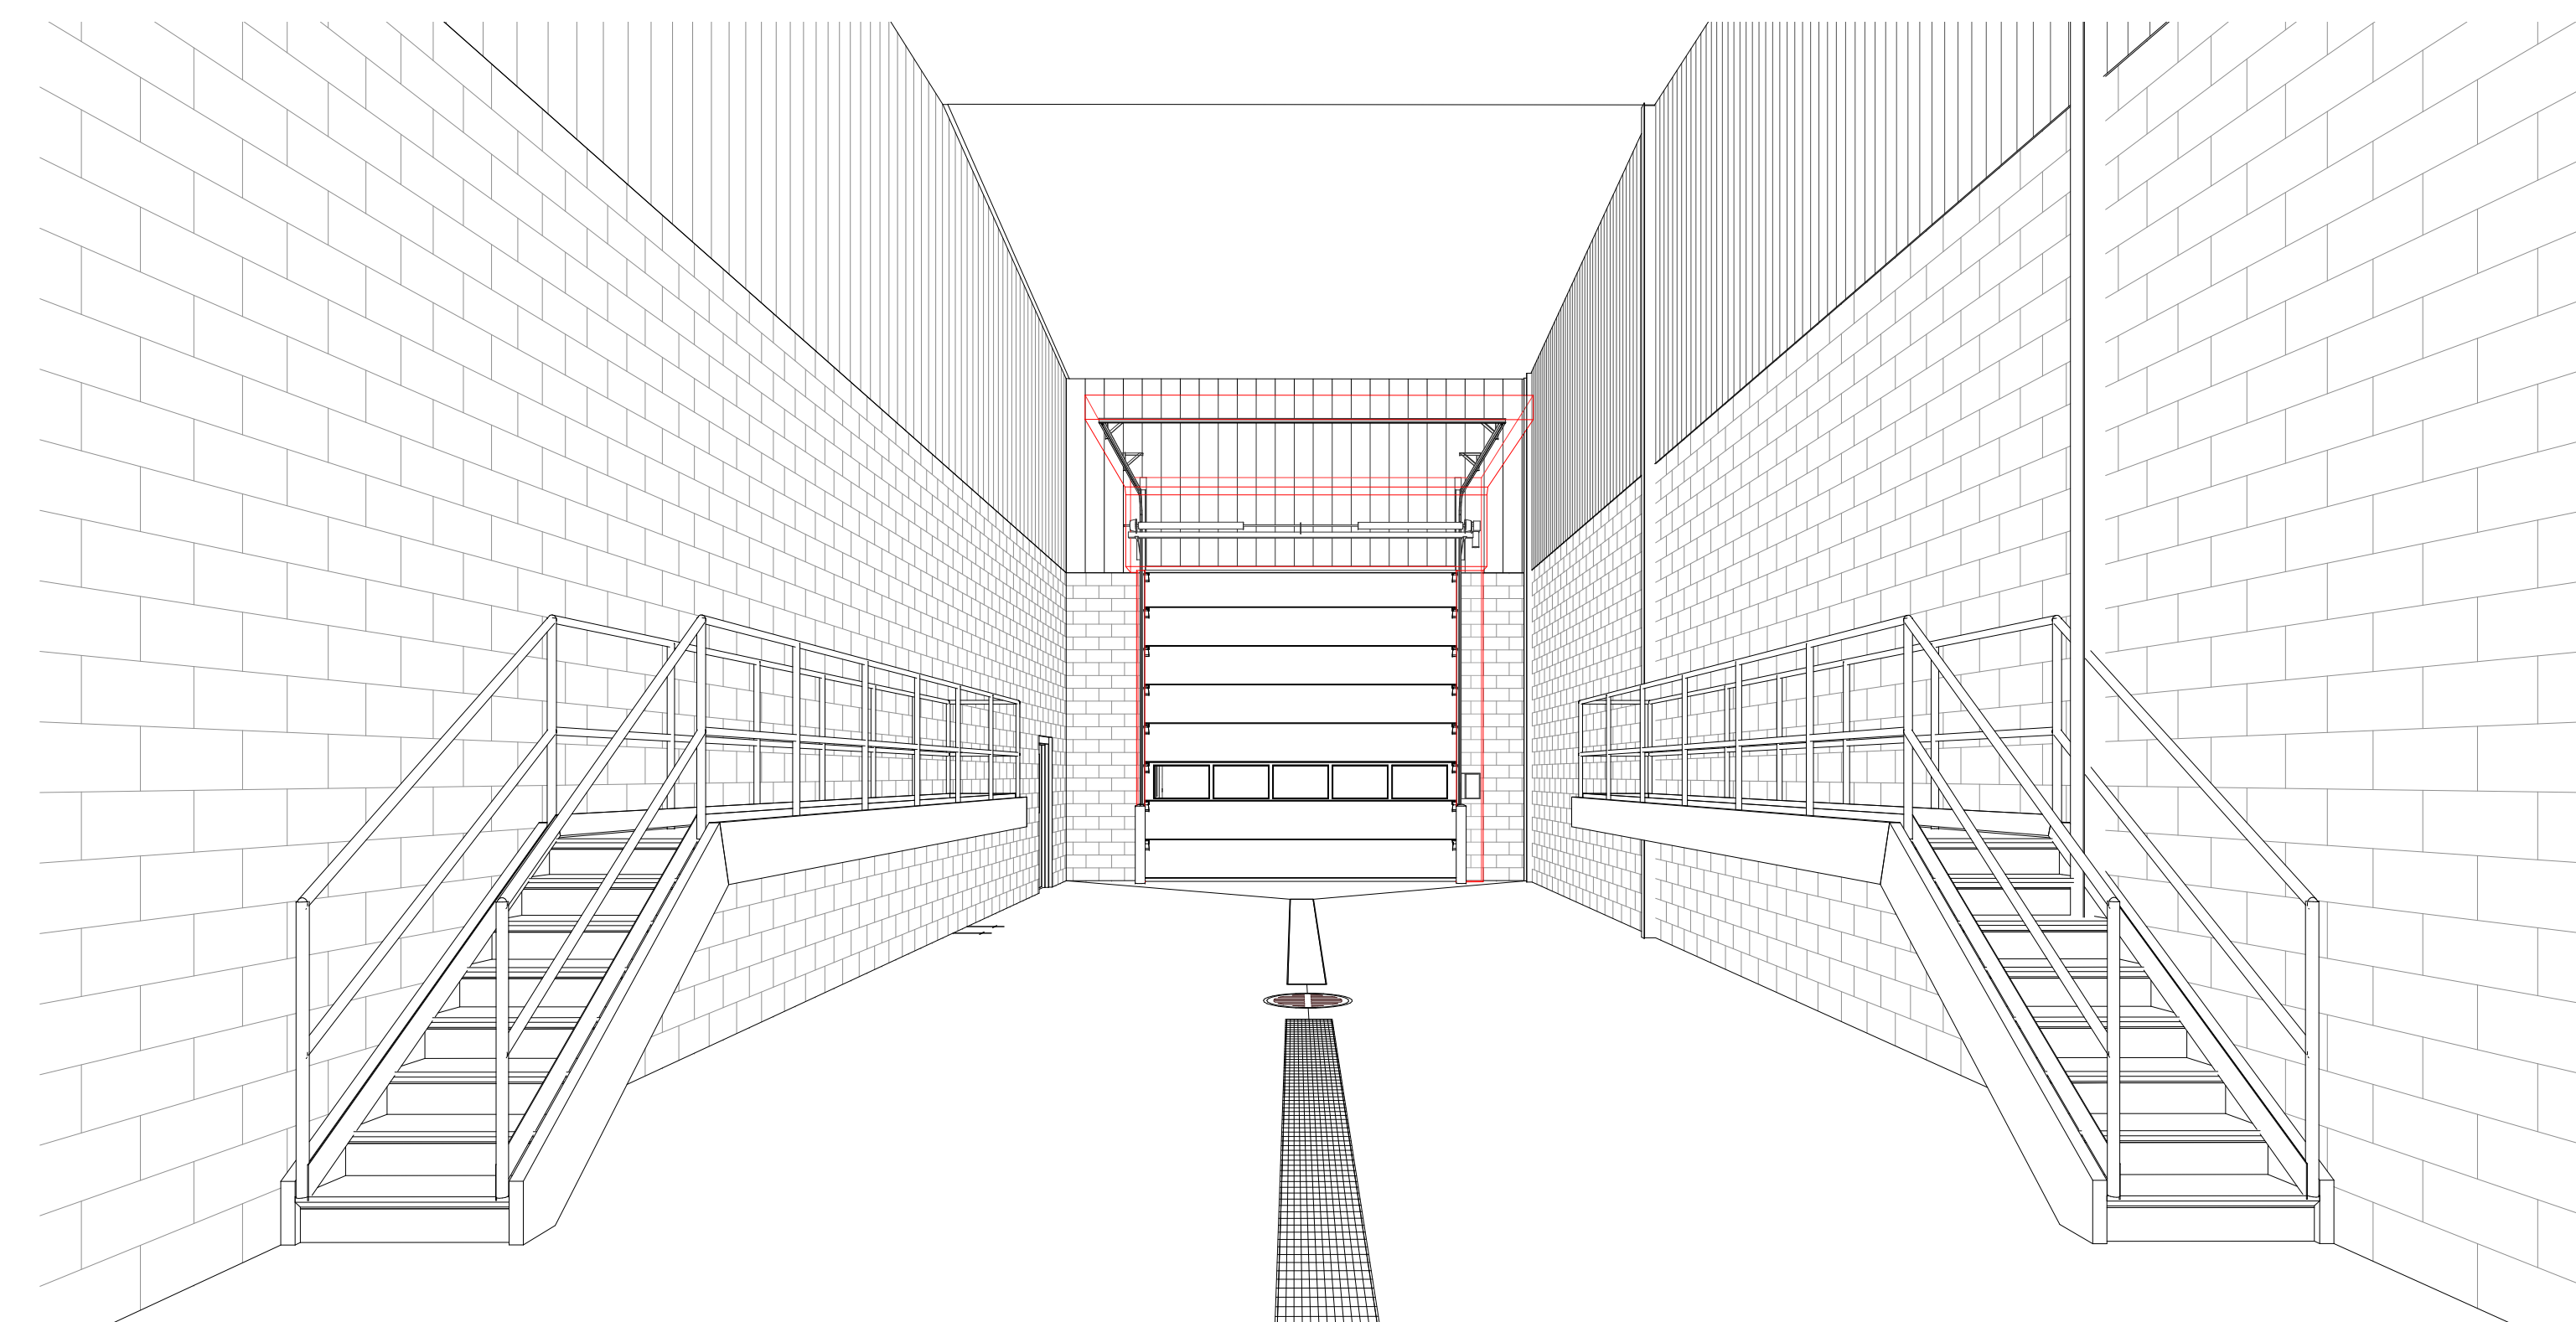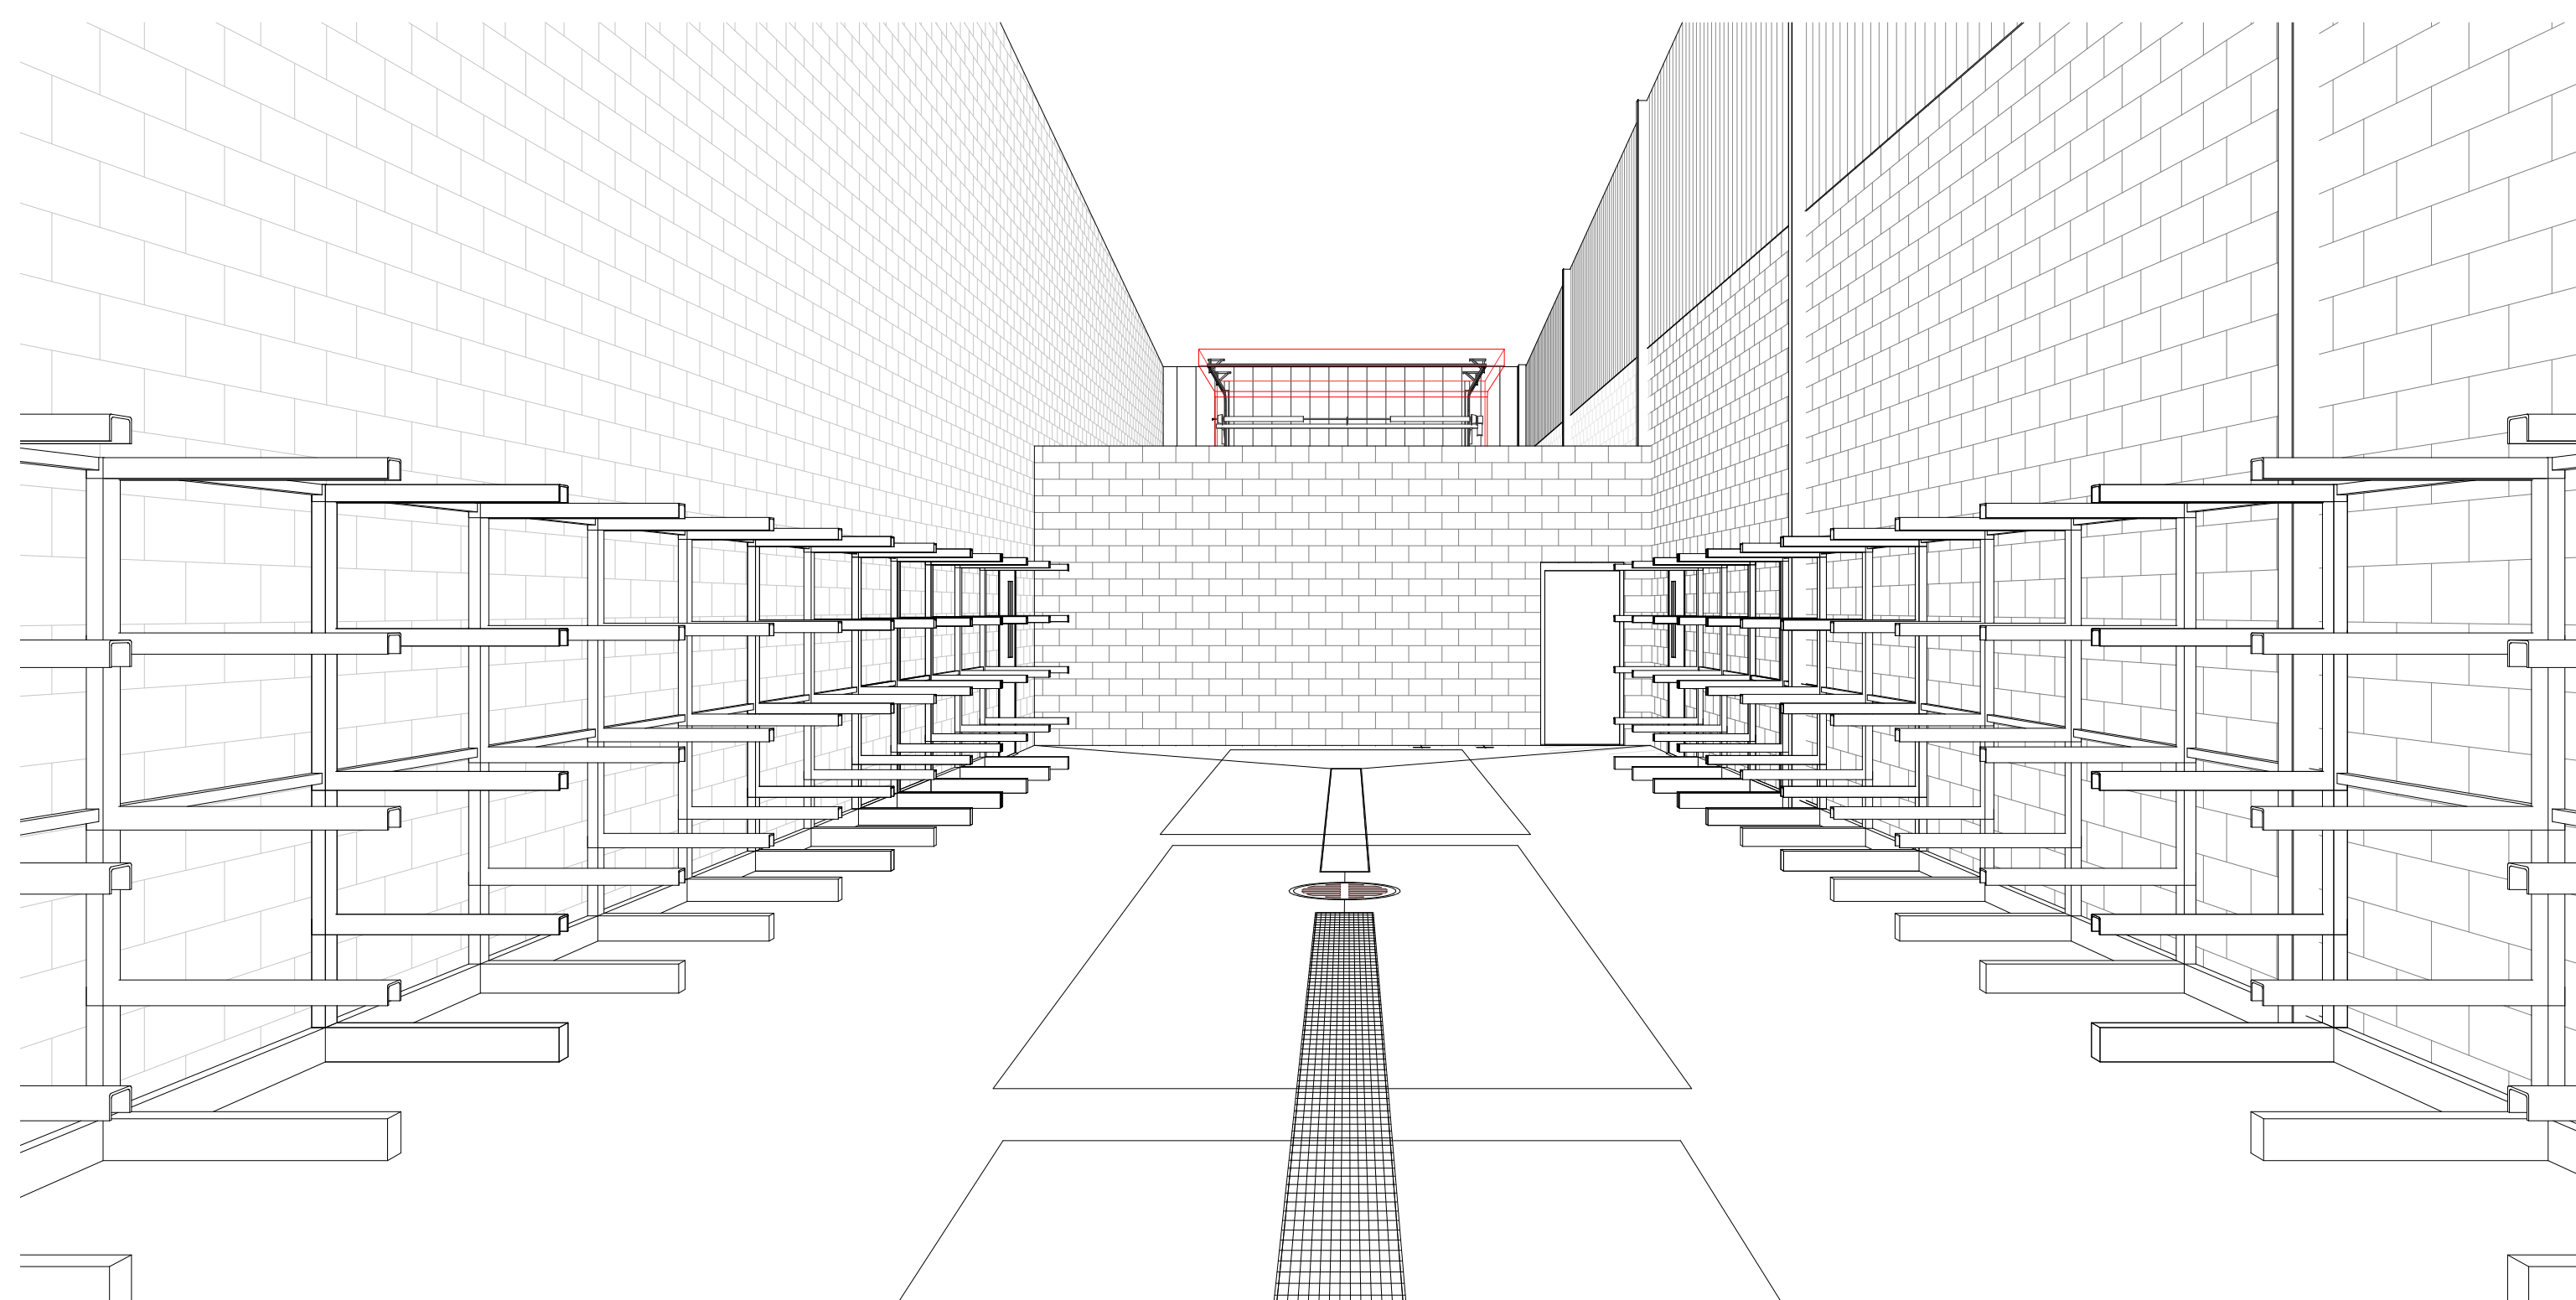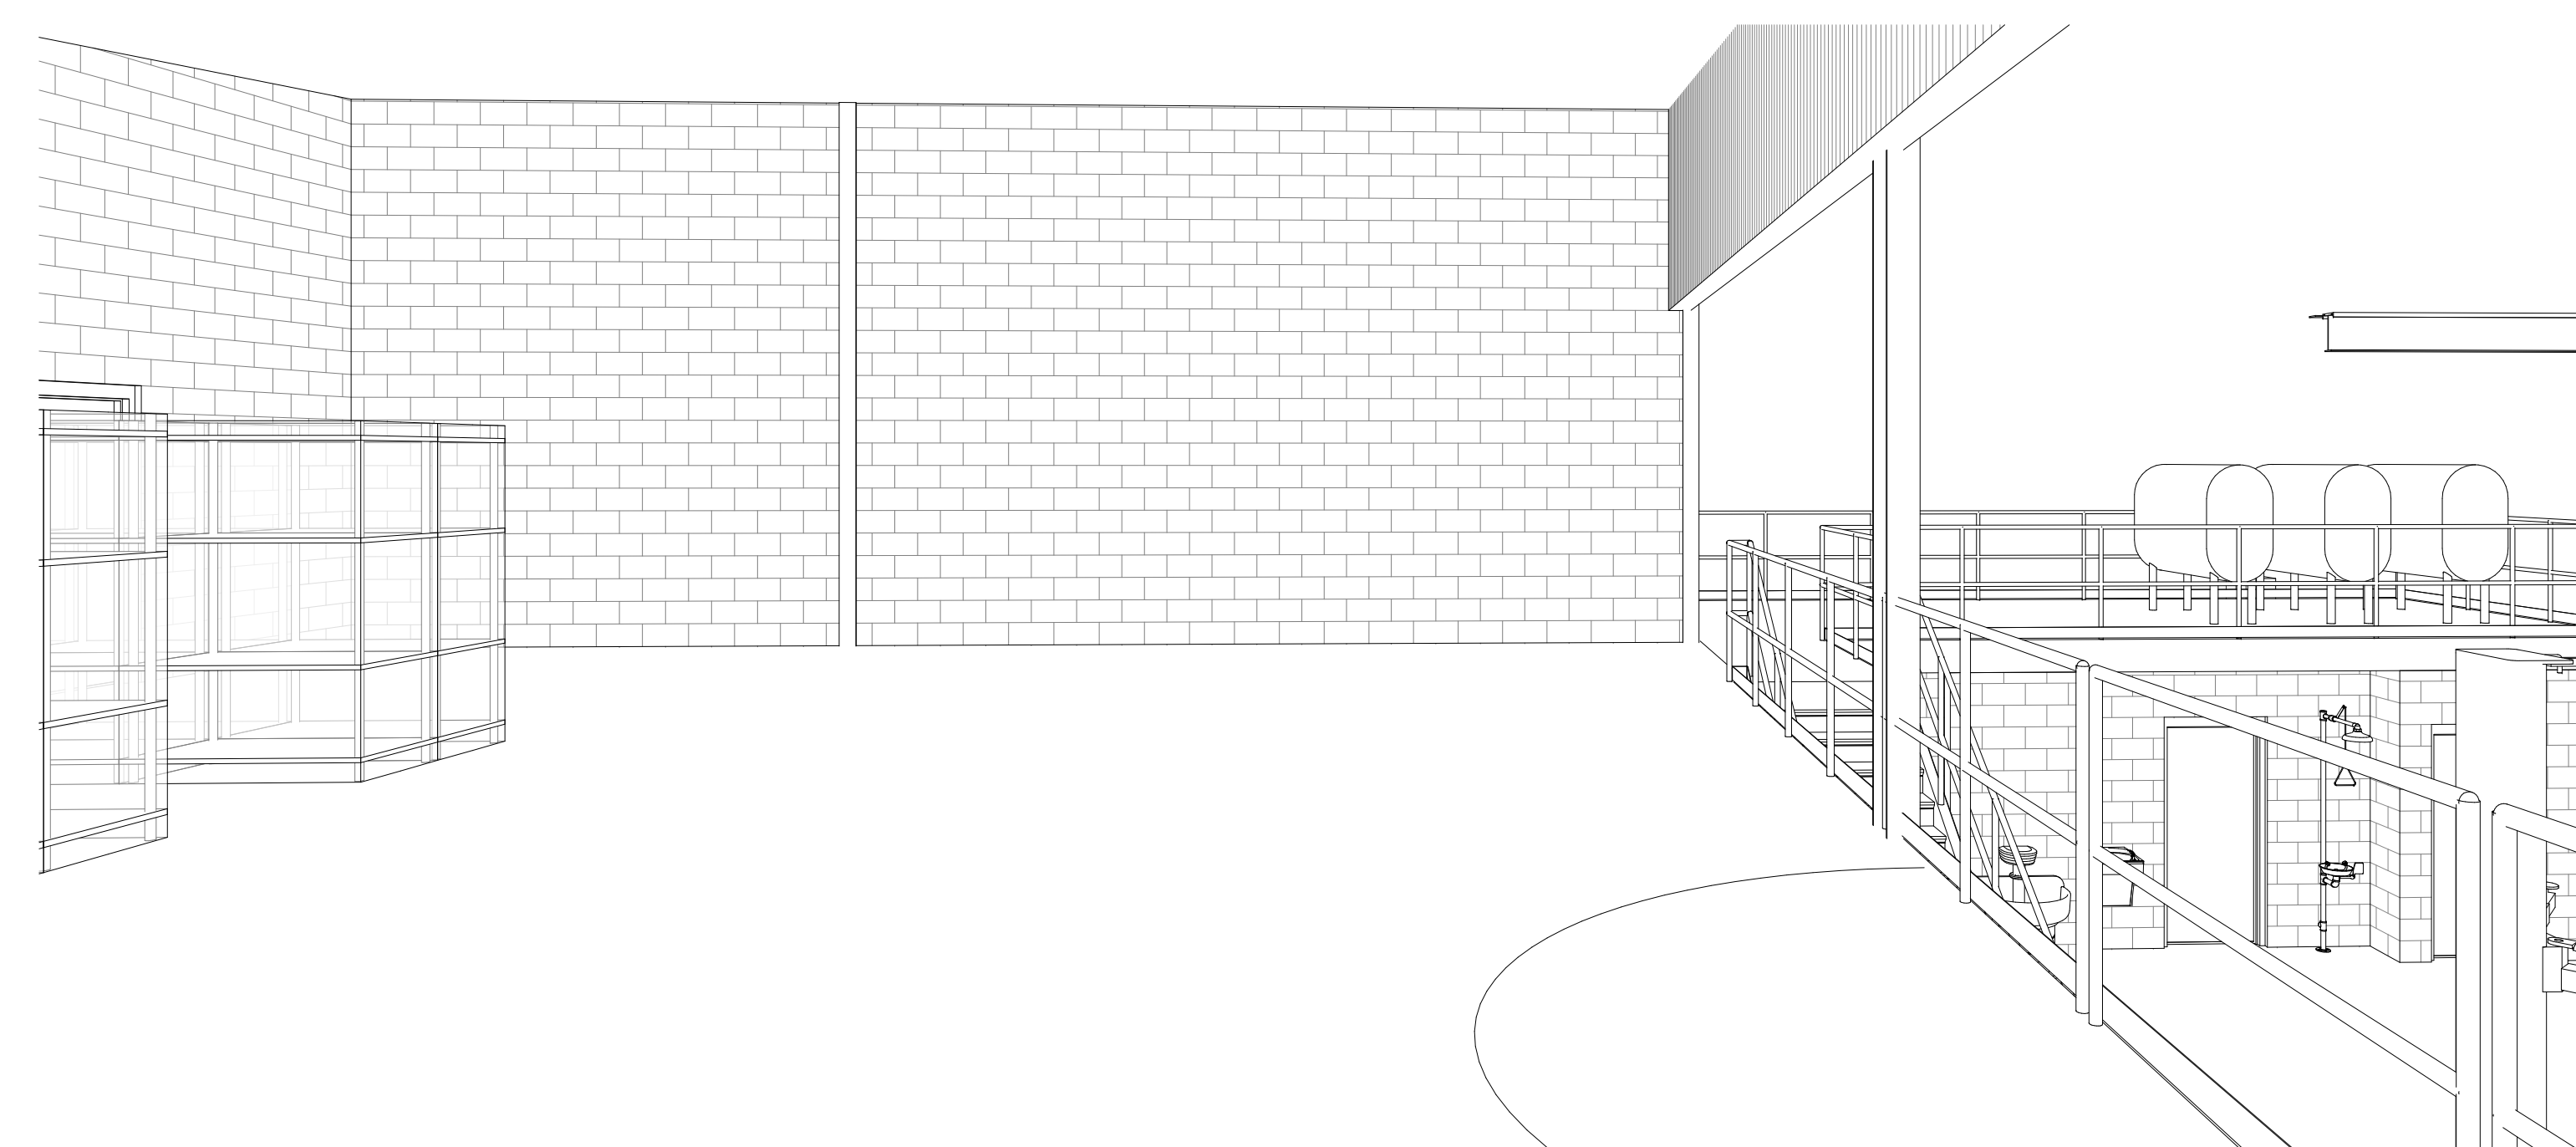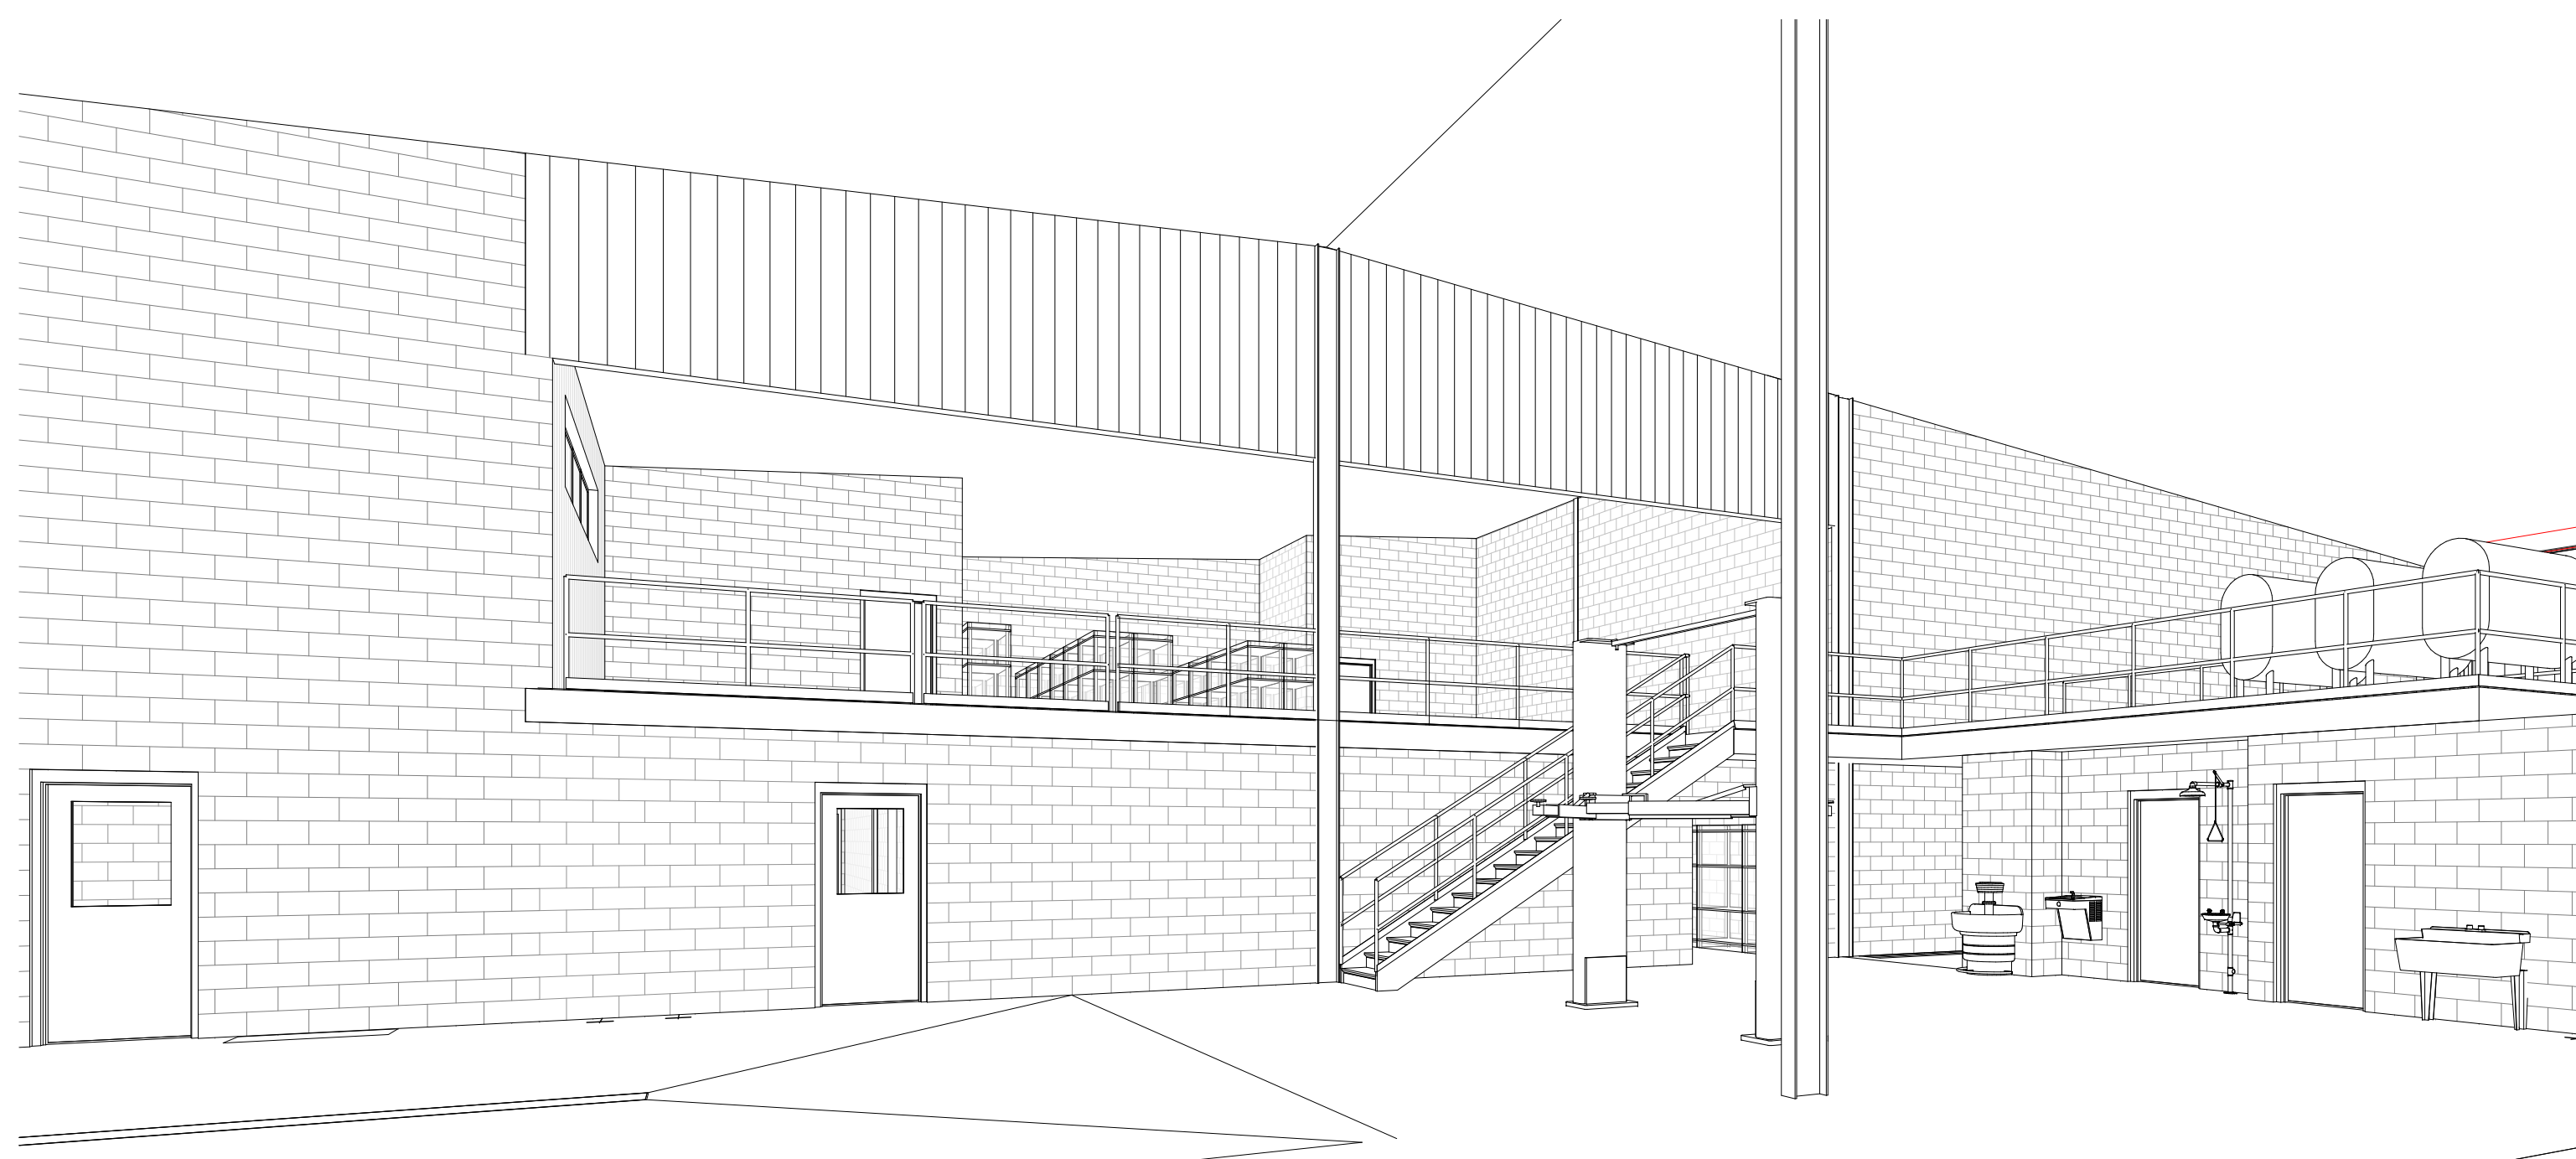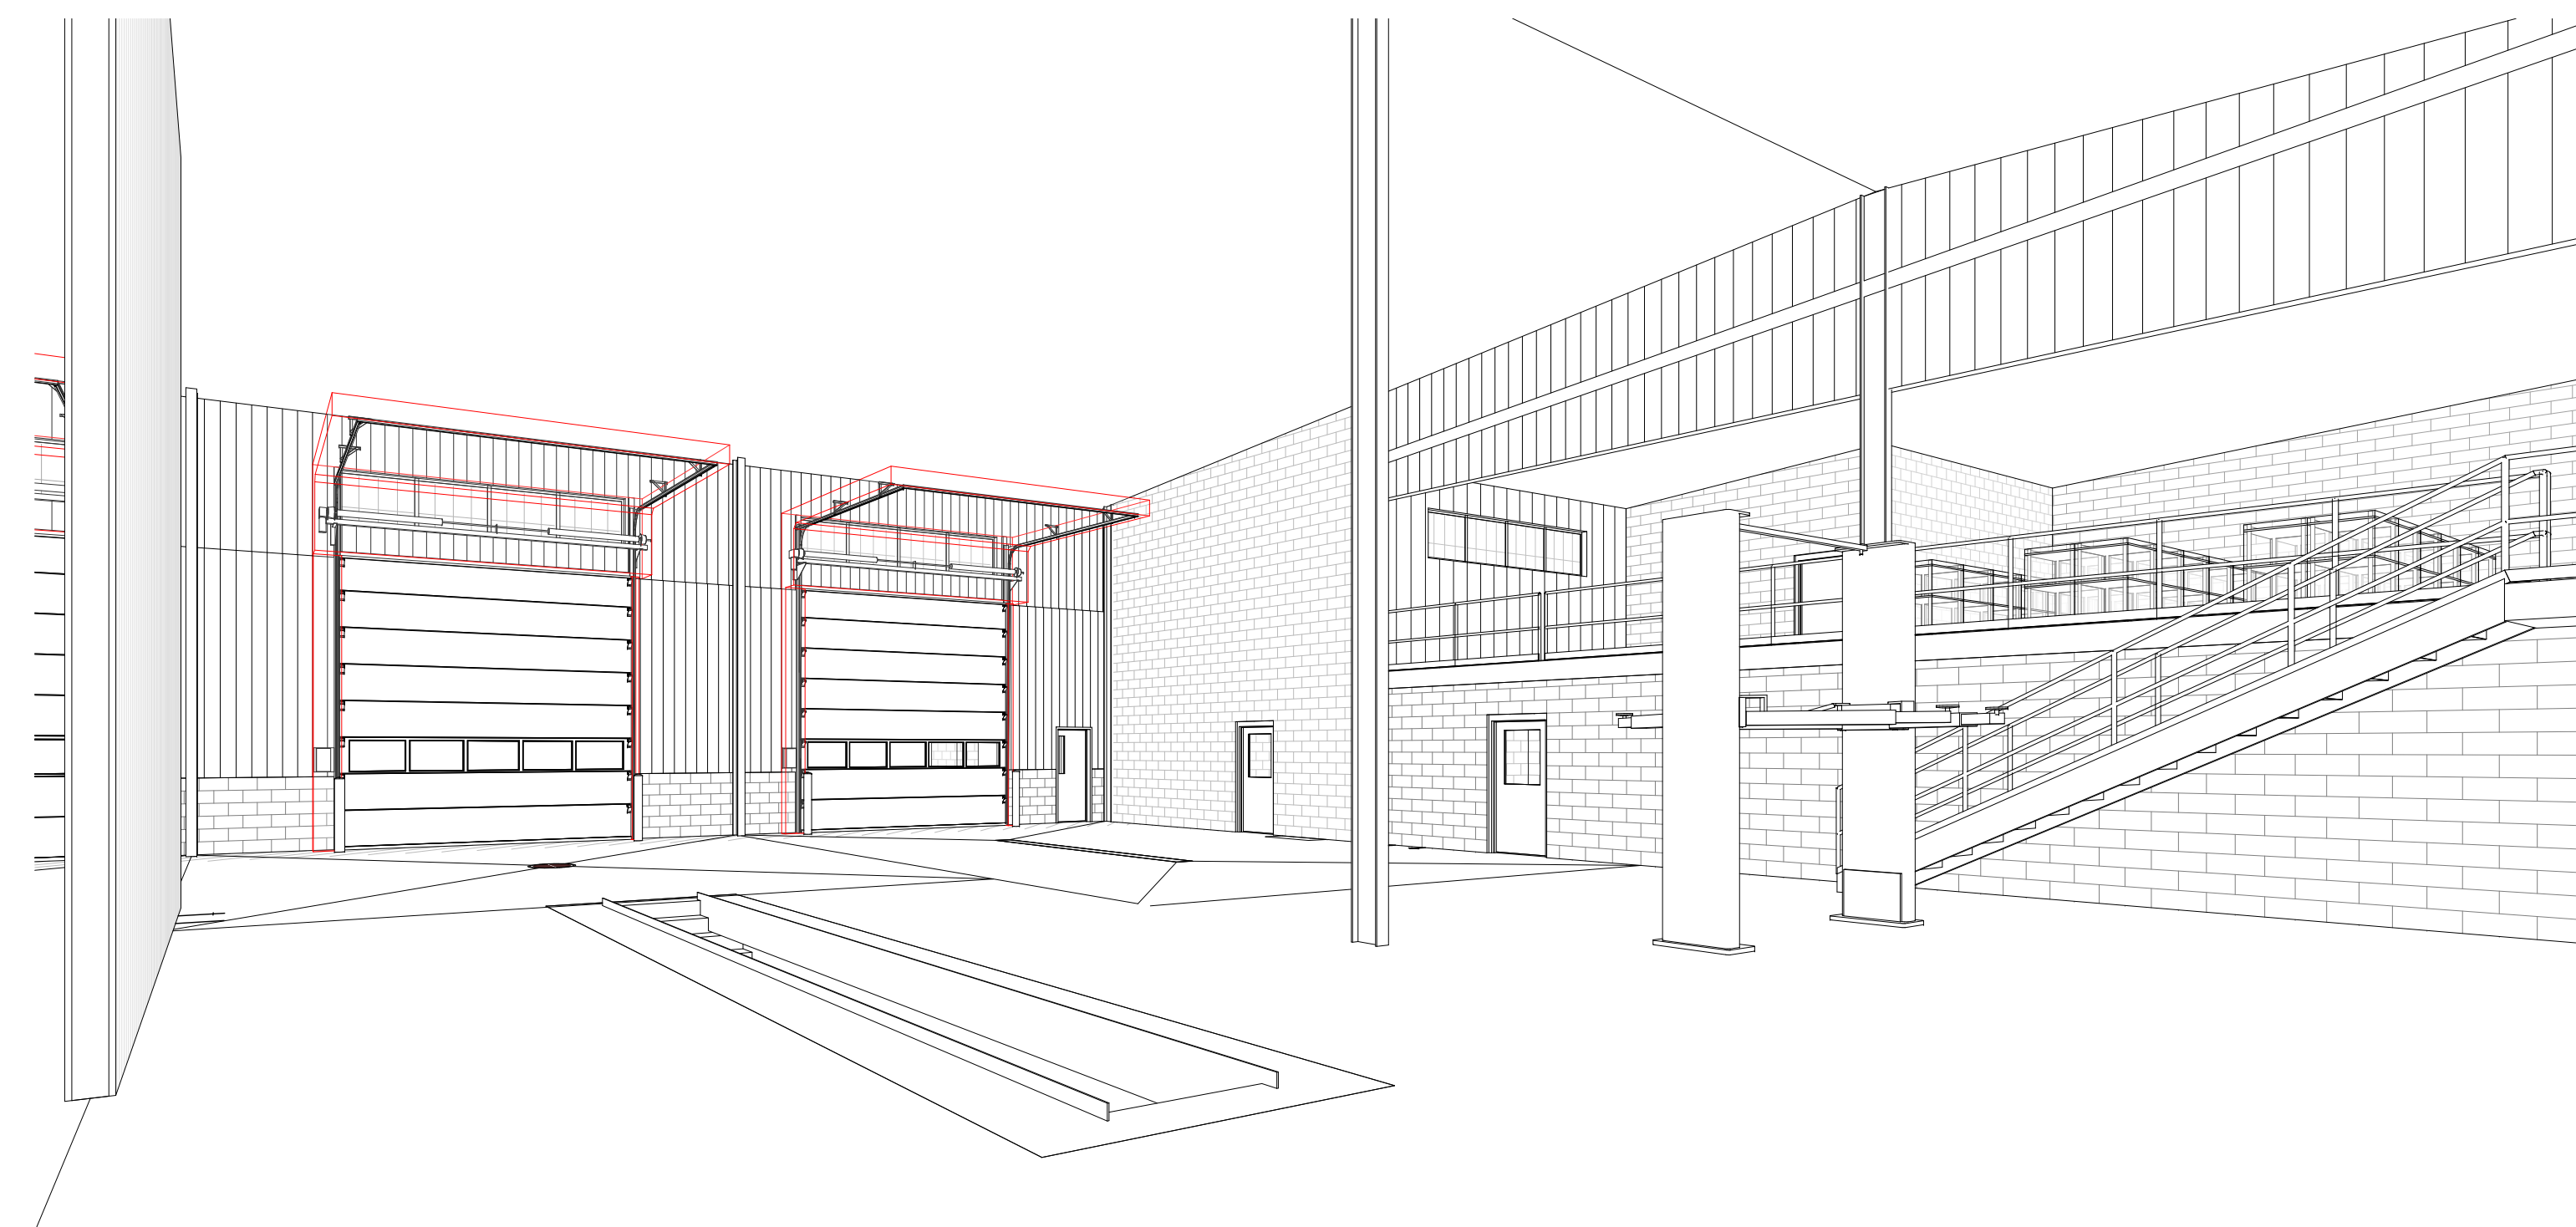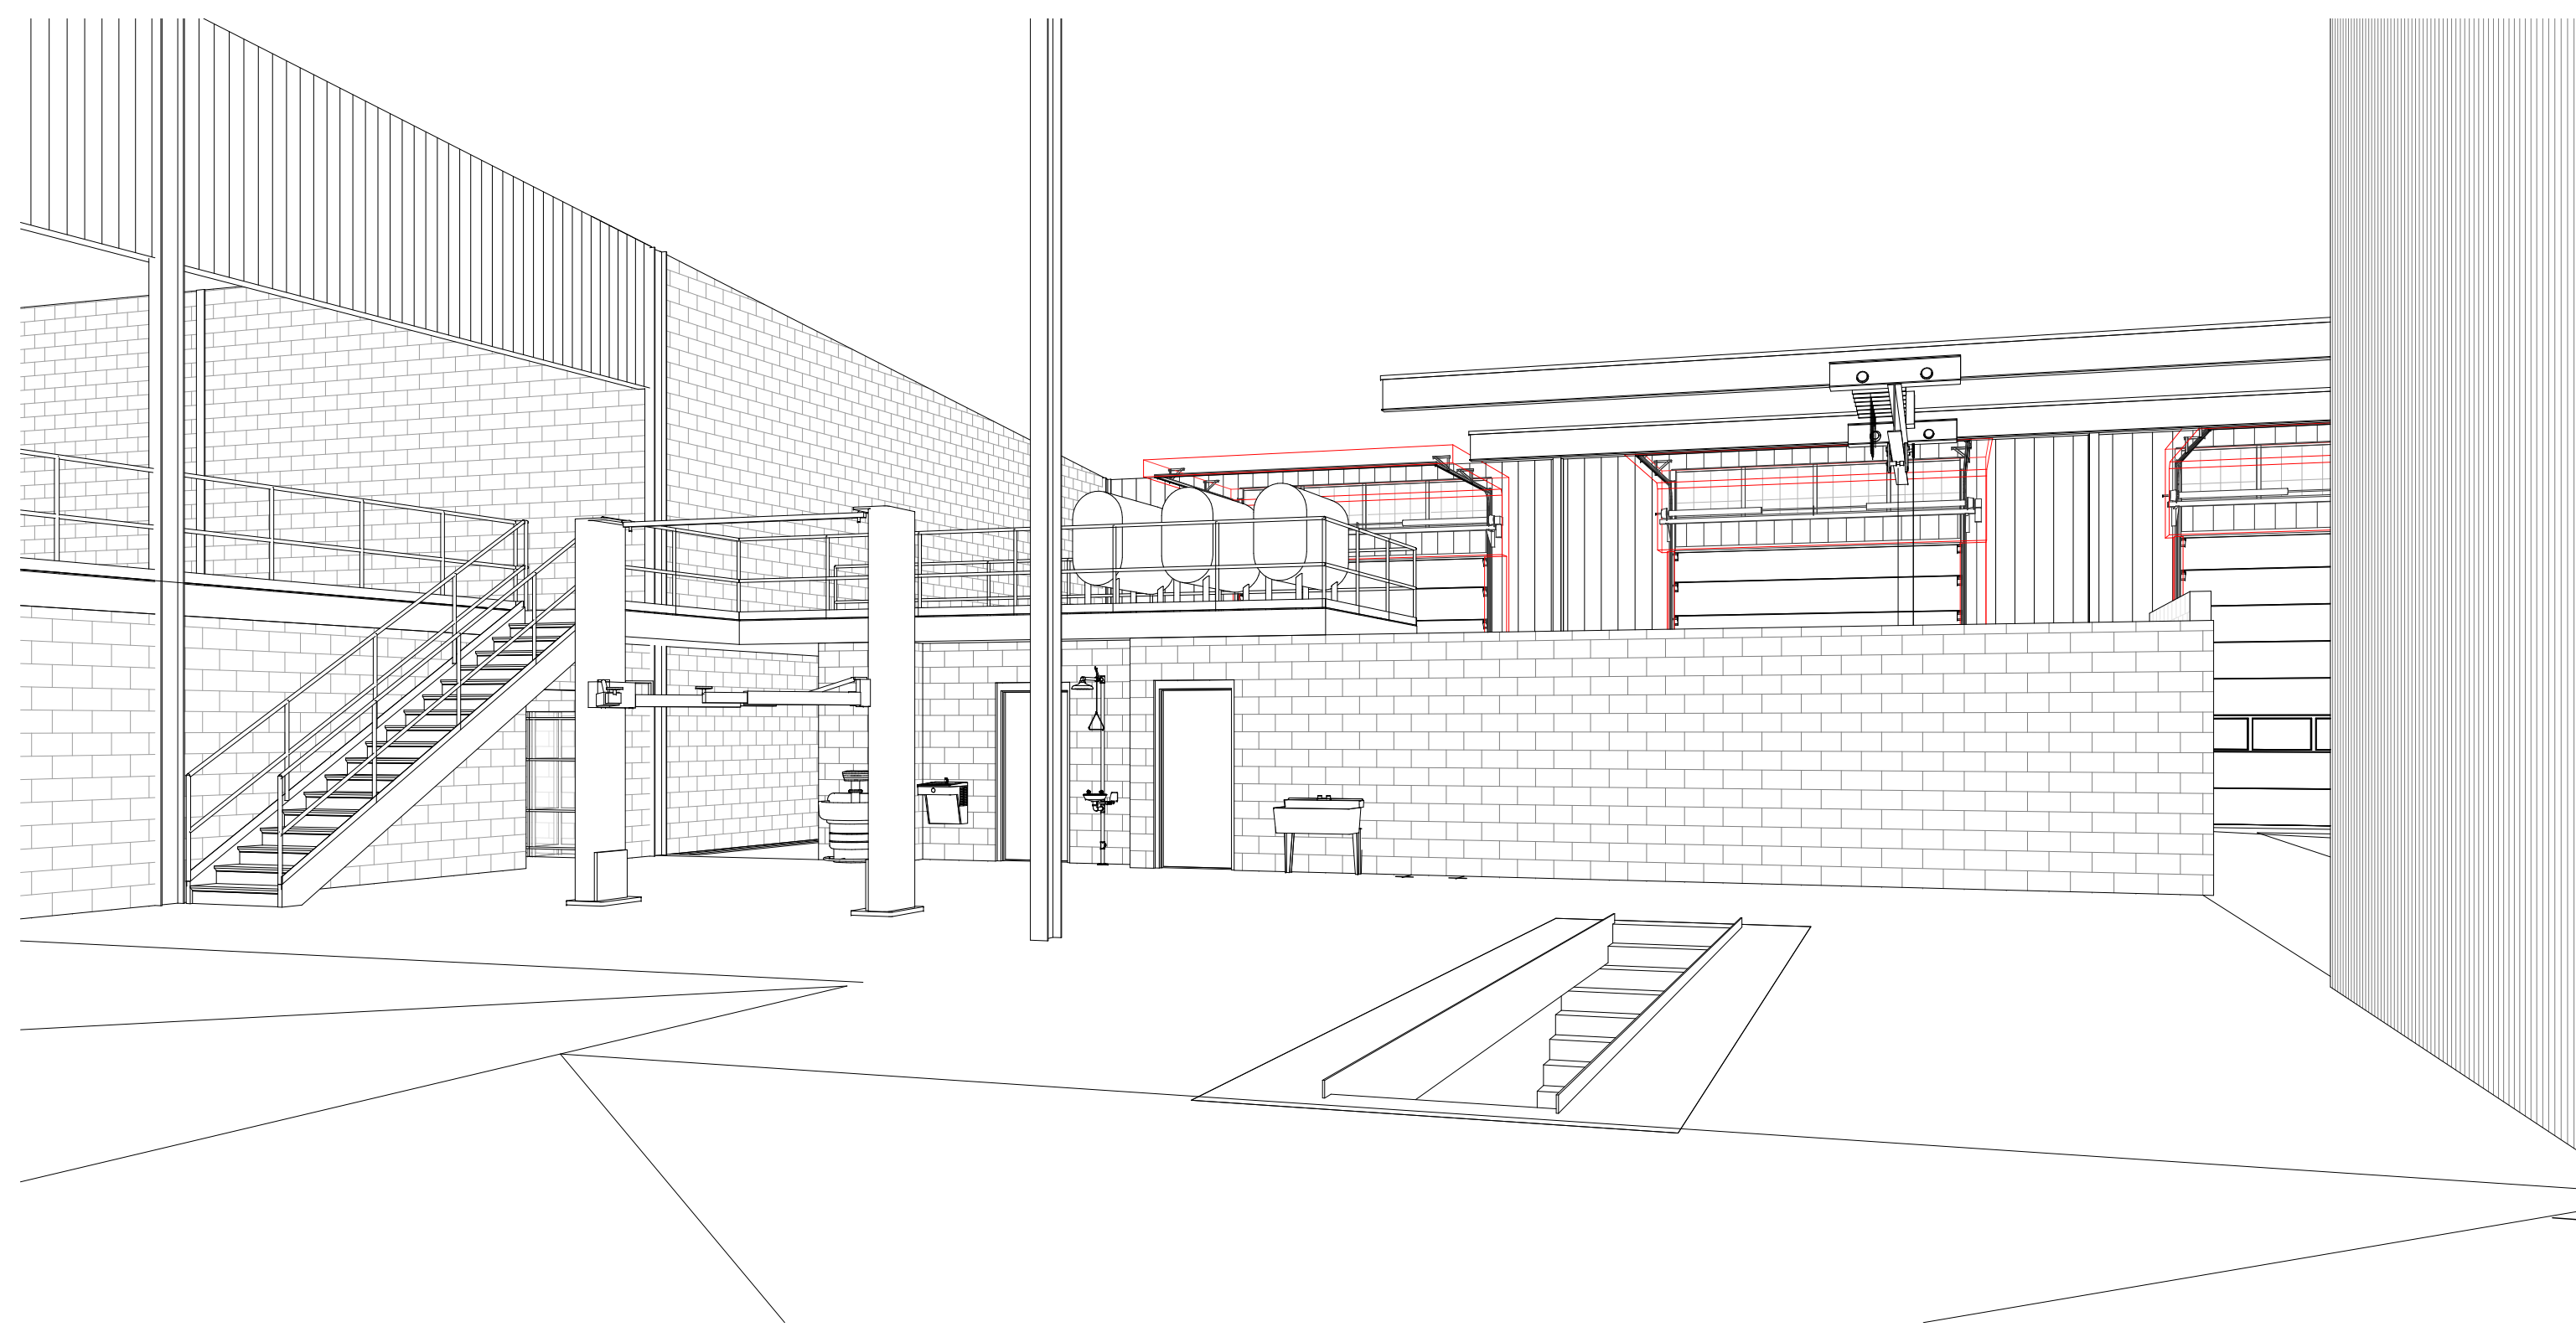[illegible]

Architectural Design Consultants, Inc.
130 Wisconsin Dells Parkway • P.O. Box 580
Lake Delton, WI 53940
Phone: (608) 254-6181 Fax: (608) 254-2139

This document was prepared for proprietary information of Architectural Design Consultants, Inc. Neither this document nor the information herein is to be reproduced, distributed, used, or disclose other than in whole or in part except as specifically authorized by Architectural Design Consultants, Inc.



REEDSBURG

CITY OF REEDSBURG

NEW PUBLIC WORKS FACILITY

WISCONSIN

INTERIOR PERSPECTIVE VIEWS

Drawn By:	D.CAMERON
Checked By:	D.CAMERON
Date:	7/31/2019
Scale:	AS NOTED
Job Number:	18-178


SHEET NUMBER

A403

8/27/2019 9:23:14 AM


\\LDPRJ01\Projects\2018 Projects\18-178\CADD\REVIT\18-178 Reedsburg PW - V19 - Old.rvt

Page 59 of 74

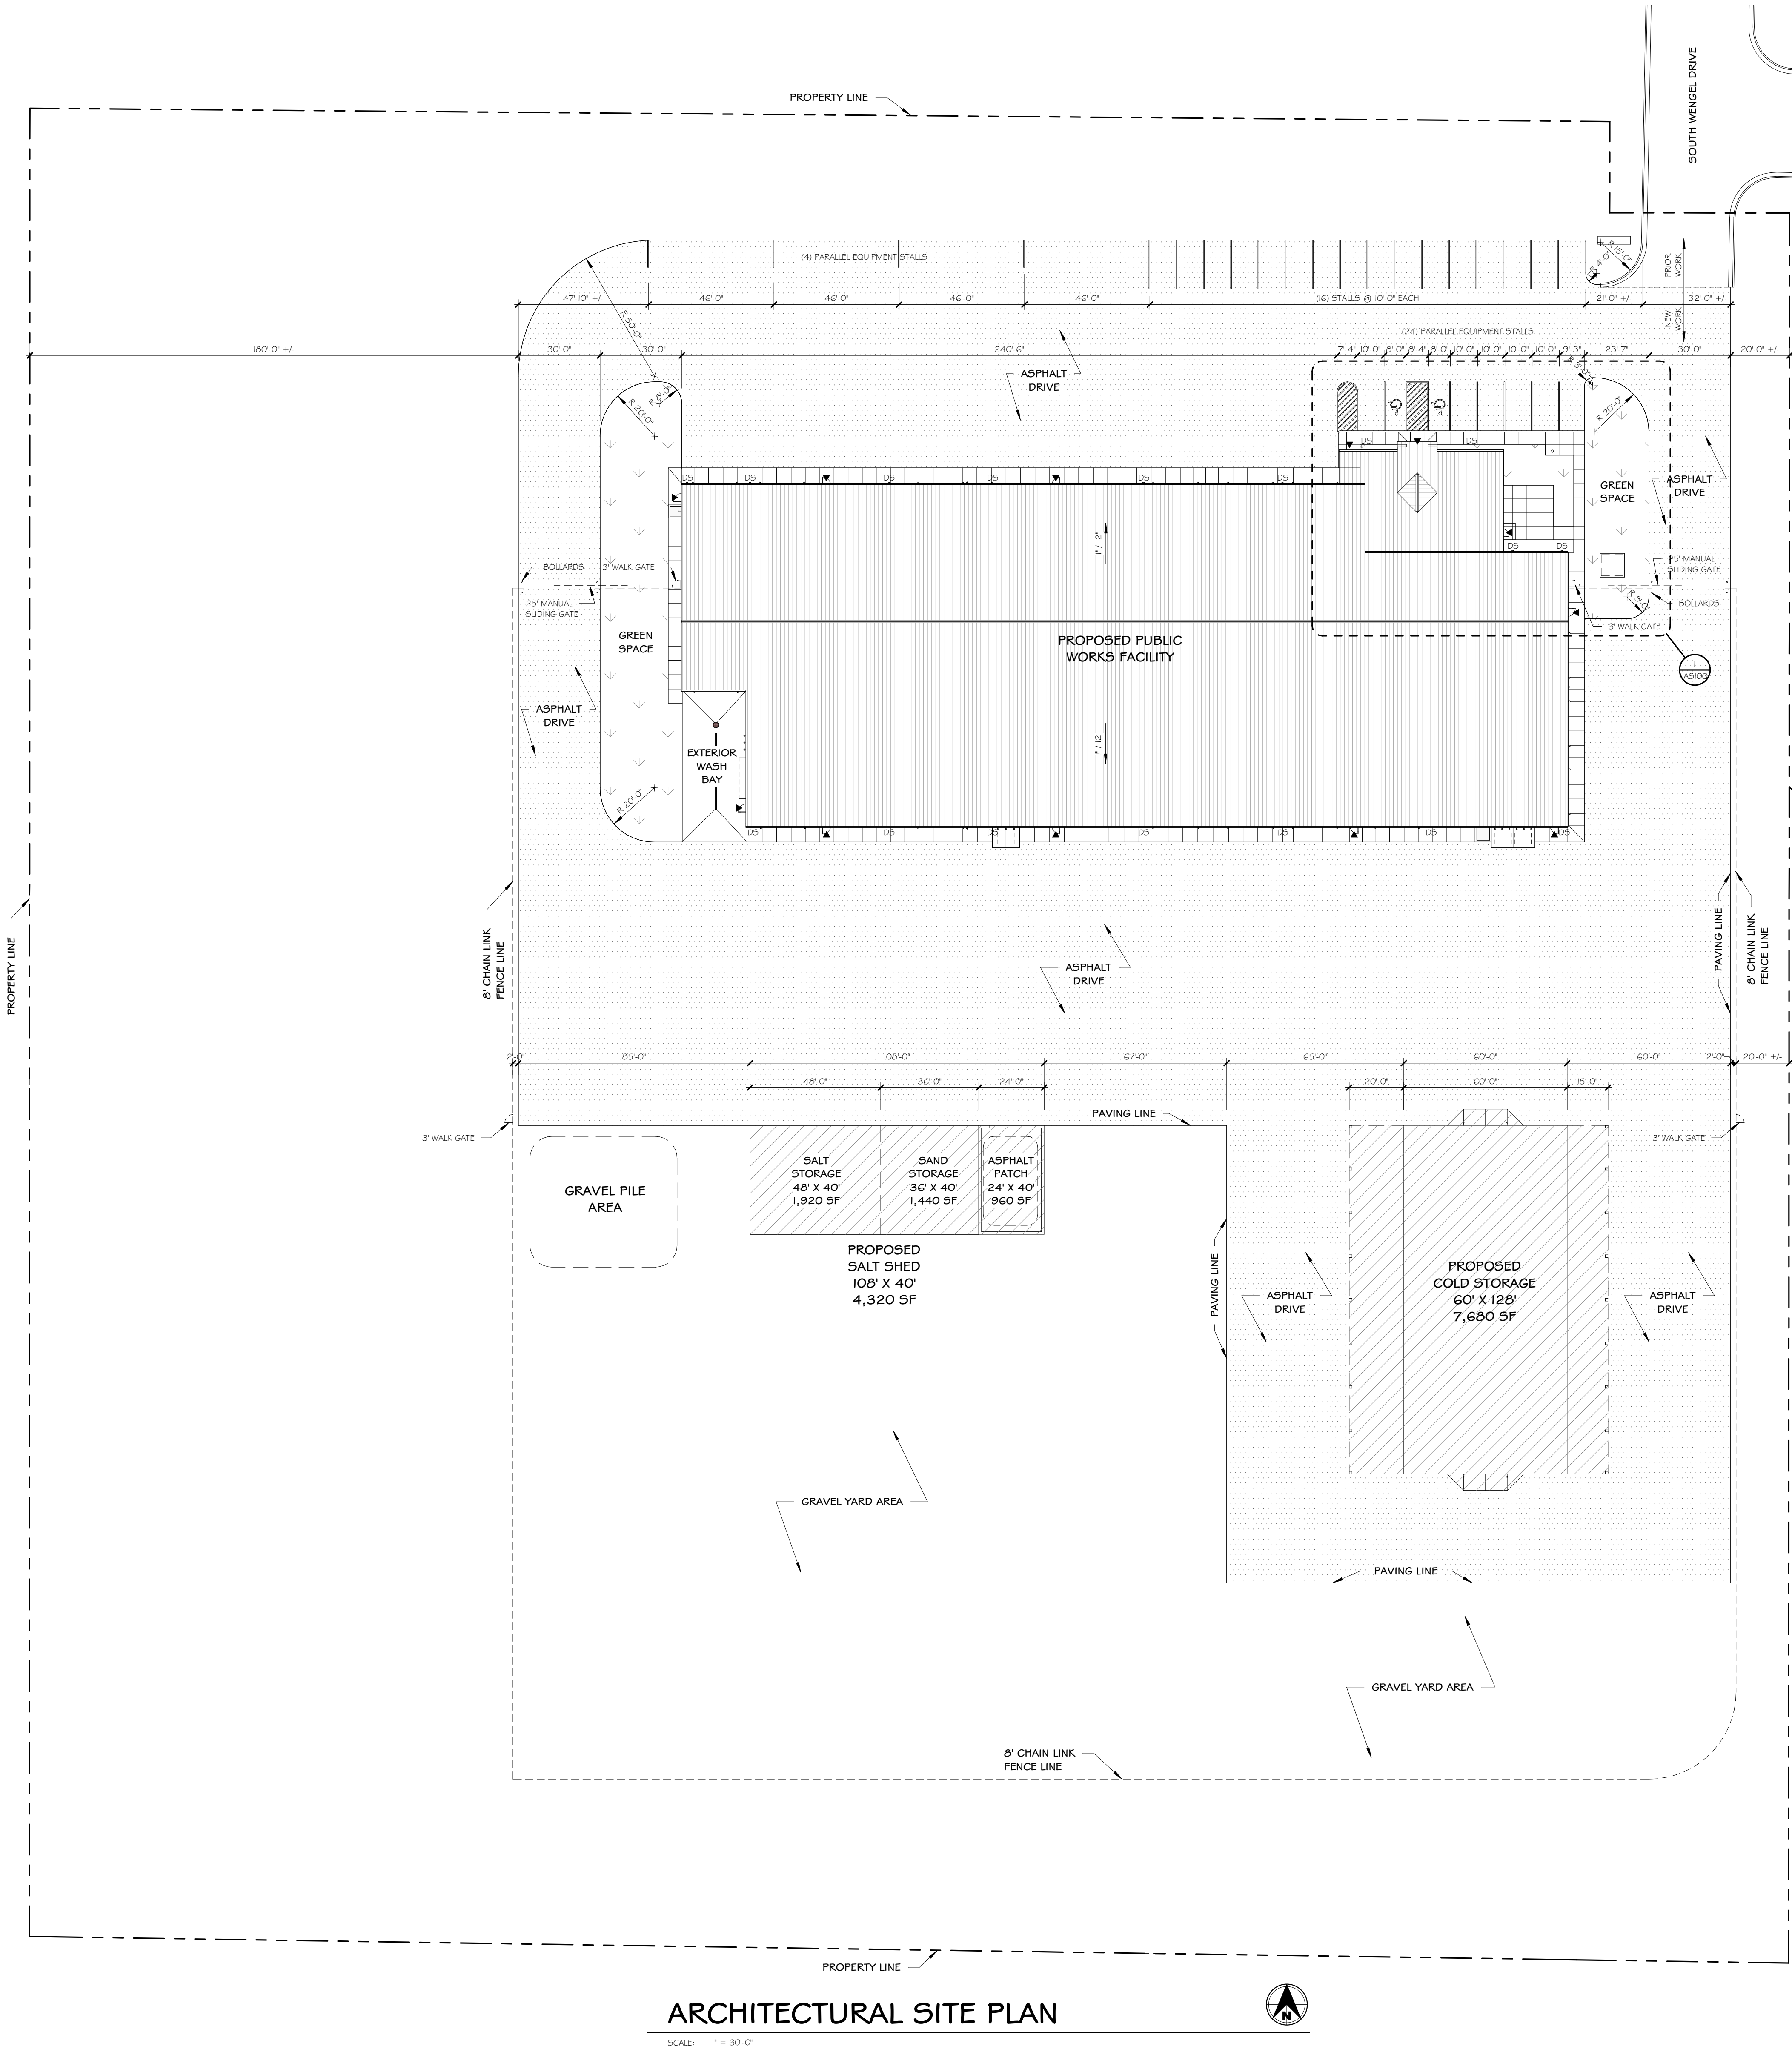

ARCHITECTURAL SITE PLAN

SCALE: 1" = 30'-0"

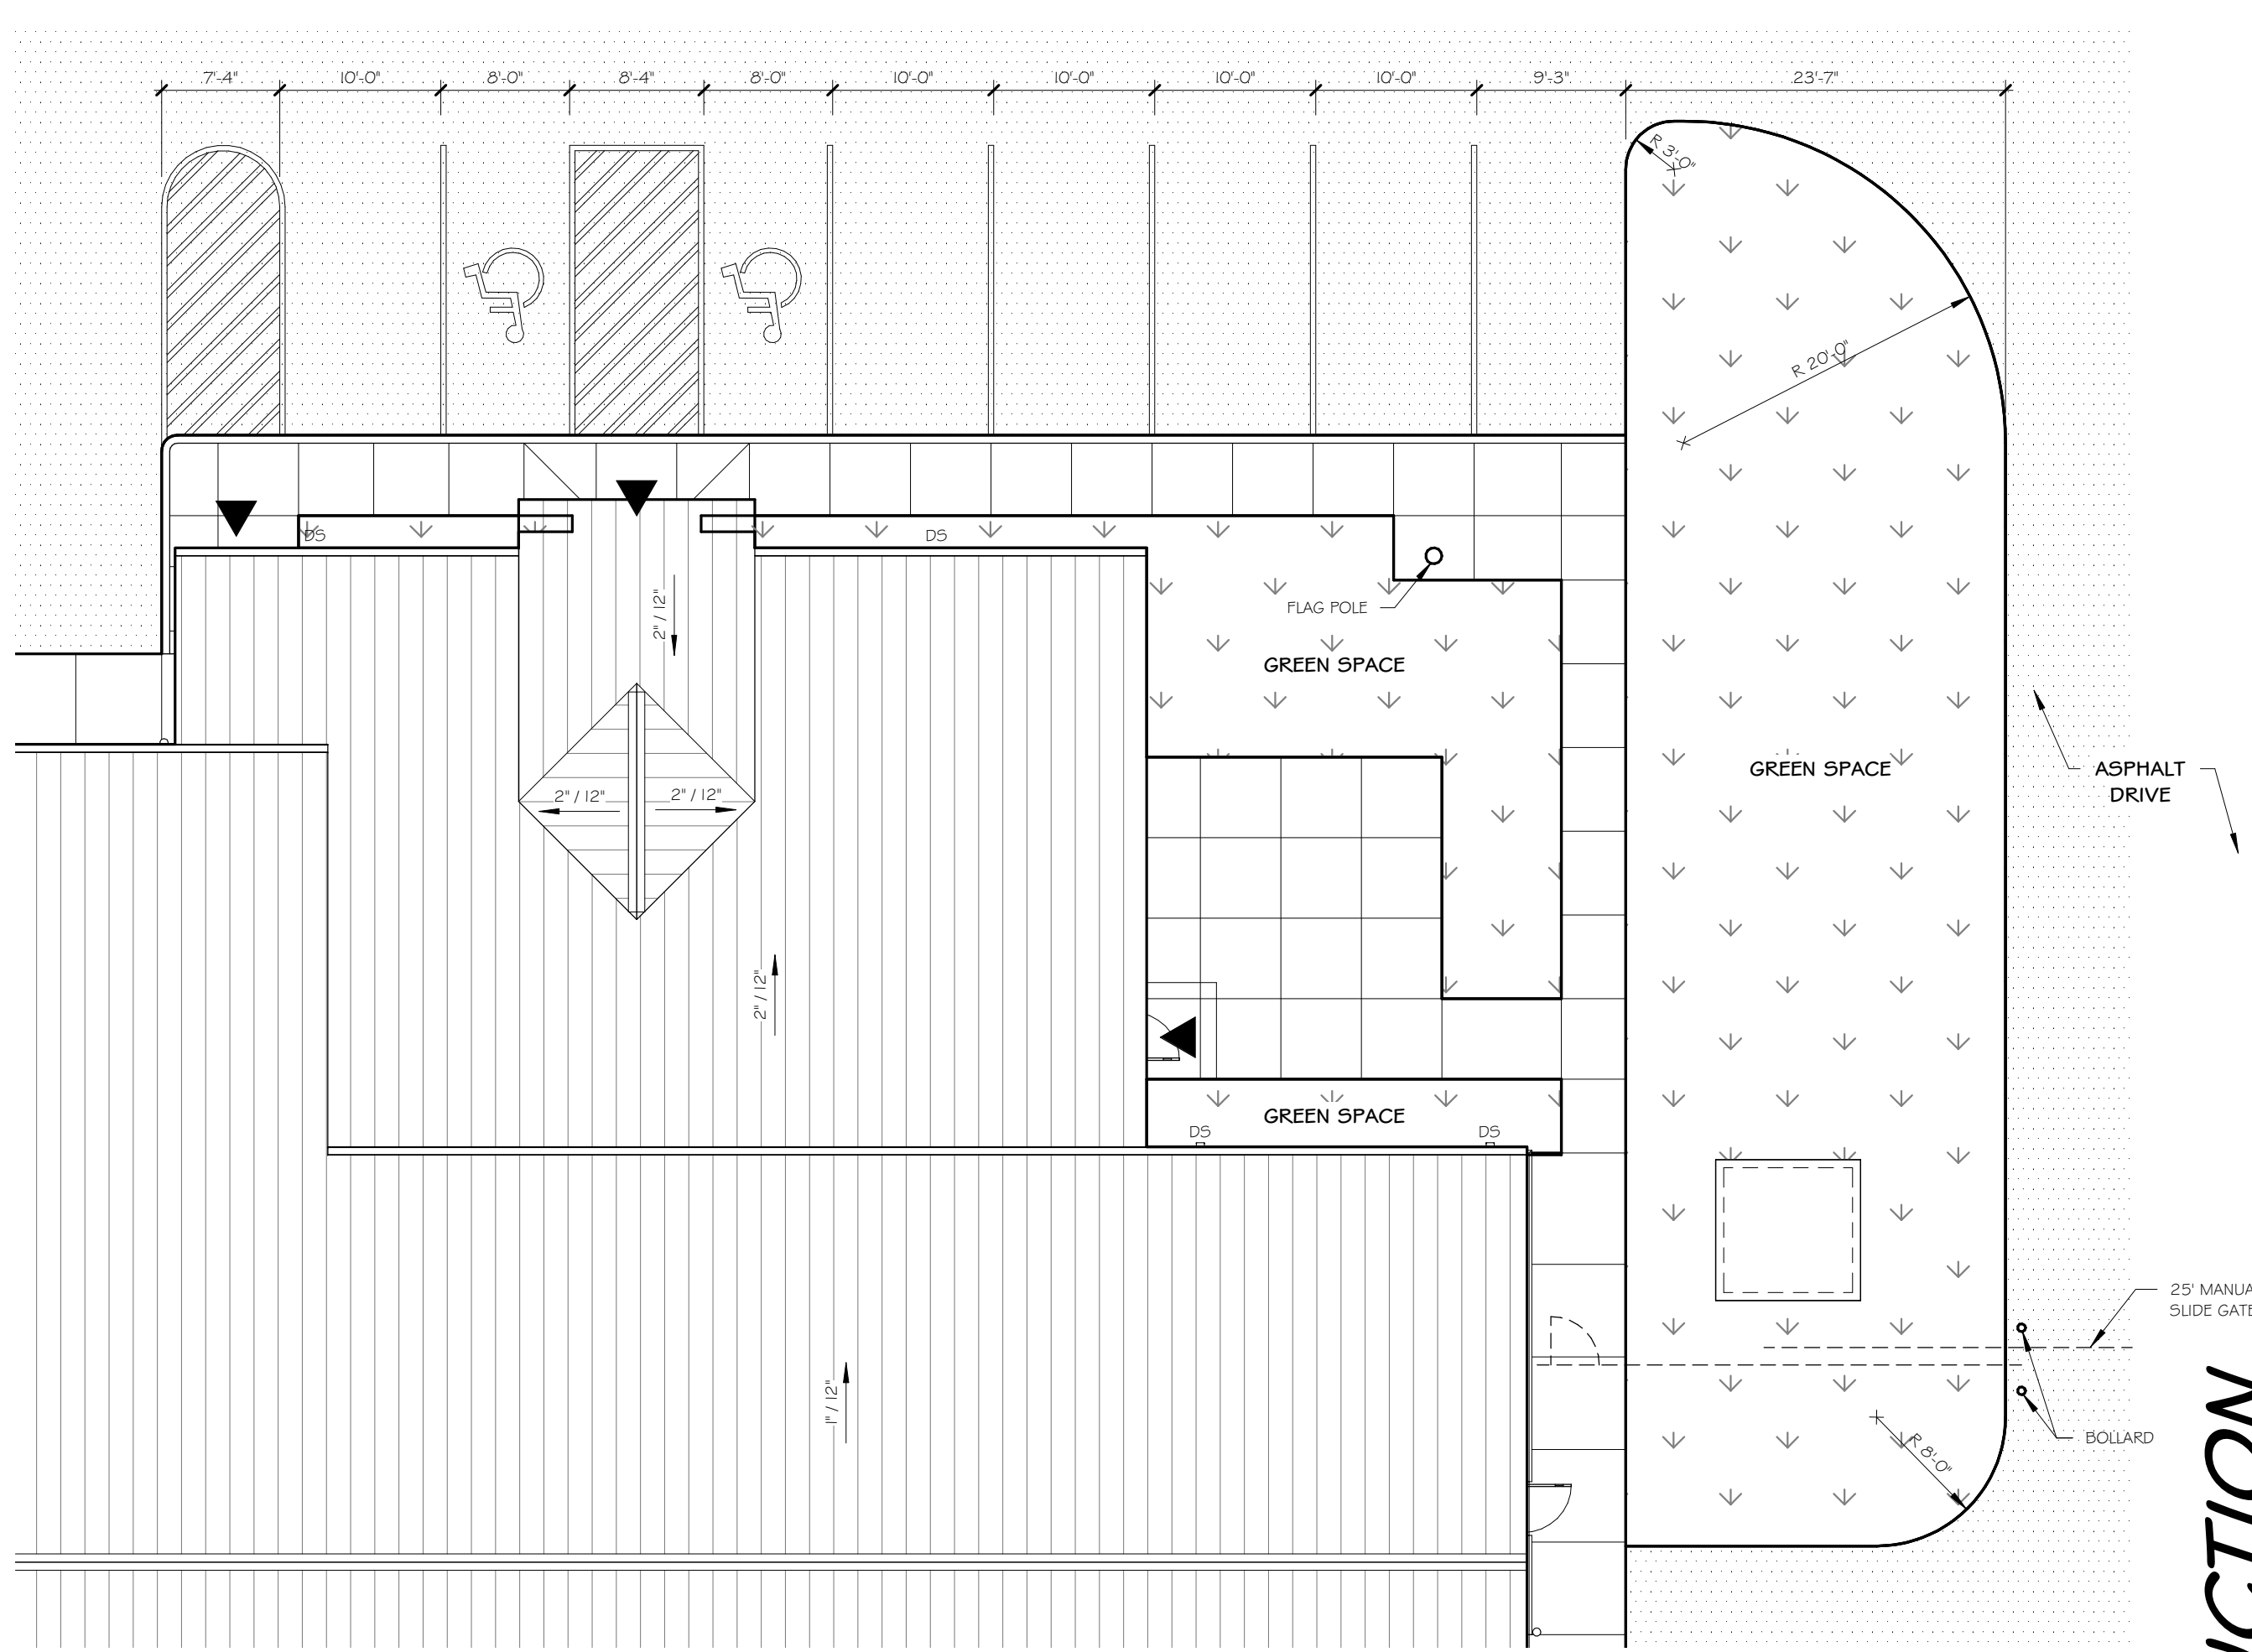

EXPANDED ARCHITECTURAL SITE PLAN

SCALE: 1" = 10'-0"

PRELIMINARY PLANS NOT FOR CONSTRUCTION

CITY OF REEDSBURG
PUBLIC WORKS FACILITY

ARCHITECTURAL SITE PLAN

Architectural Design Consultants, Inc.

30 Wisconsin Dells Parkway • P.O. Box 580
Lake Delton, WI 53940


Phone: (608) 254-6181 Fax: (608) 254-2139

This document contains confidential and proprietary information of Architectural Design Consultants, Inc. and is not to be distributed, copied, or otherwise used in whole or in part except as specifically authorized by Architectural Design Consultants, Inc.

Drawn By: R.Pearson
Checked By: D.Cameron
Date: 11-07-2019
Scale: AS NOTED
Job Number: 16-178

SHEET NUMBER

AS100

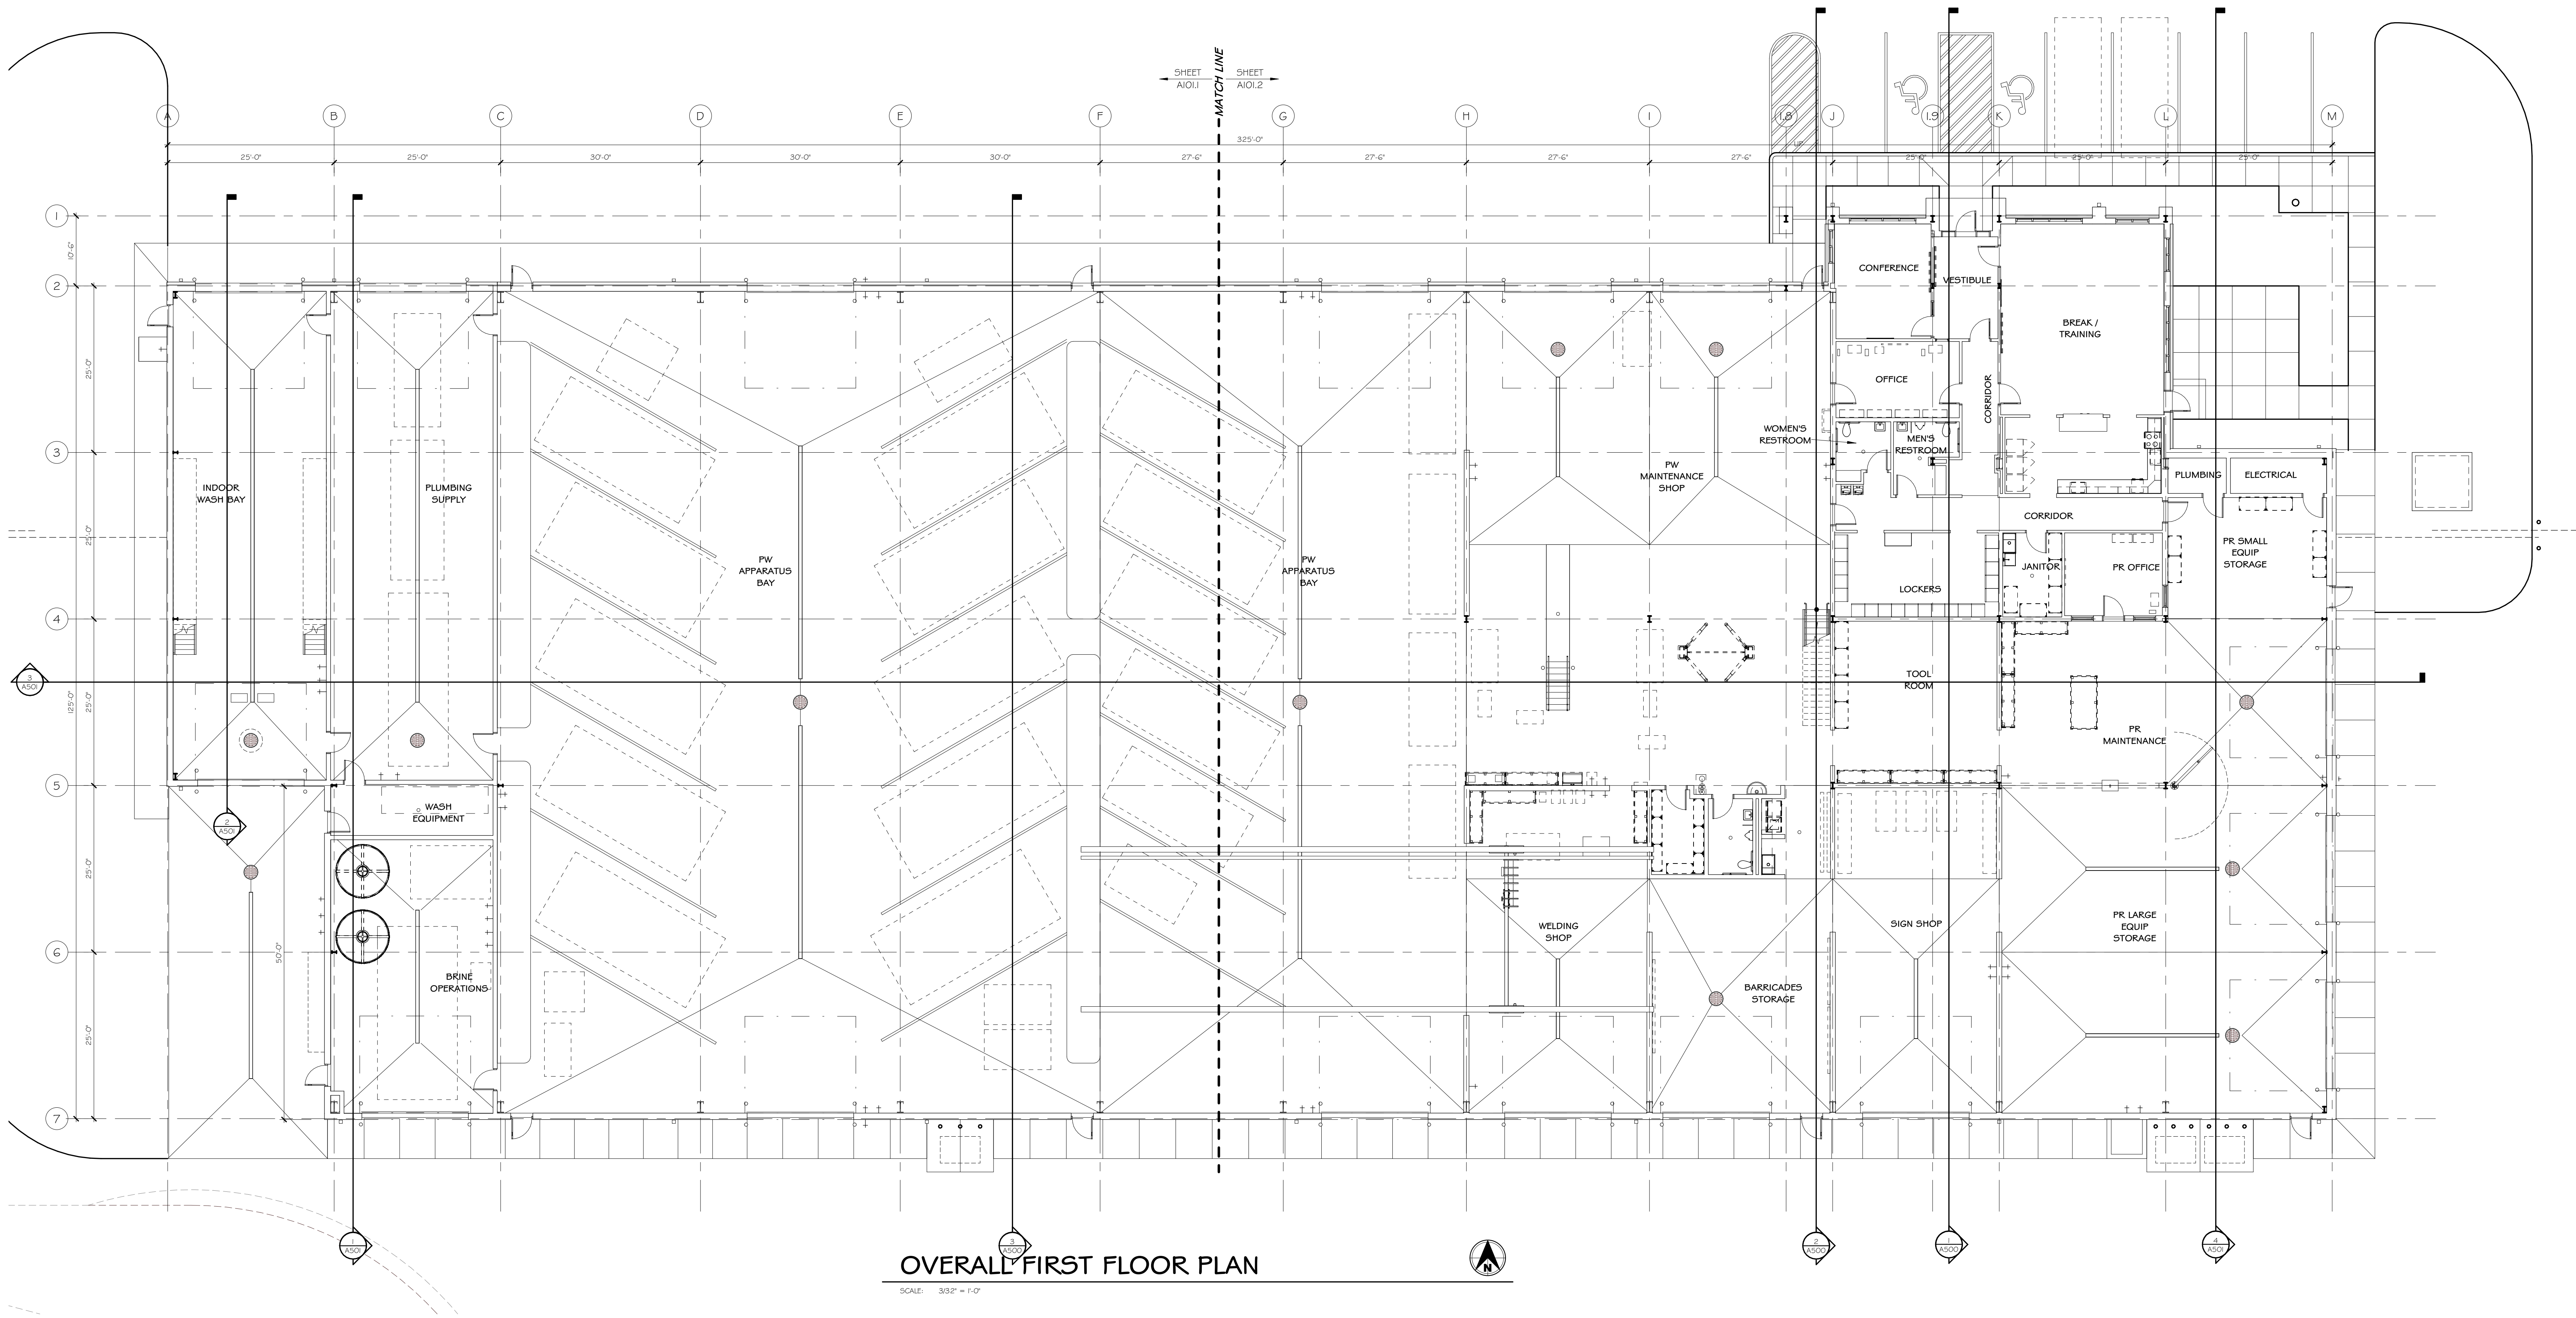

KEY PLAN



PRELIMINARY PLANS NOT FOR CONSTRUCTION

CITY OF REEDSBURG
PUBLIC WORKS FACILITY

REEDSBURG

WISCONSIN

Architectural Design Consultants, Inc.
30 Wisconsin Dells Parkway • P.O. Box 580
Lake Delton, WI 53940
Phone: (608) 254-6181 Fax: (608) 254-2139




This document contains confidential and proprietary information of Architectural Design Consultants, Inc. It is to be used solely for the project and site identified herein. It is not to be reproduced, copied, or distributed in whole or in part except as specifically authorized by Architectural Design Consultants, Inc.

Drawn By: R.Pearson
Checked By: D.Cameron
Date: 11-07-2019
Scale: AS NOTED
Job Number: 16-178

SHEET NUMBER

A101

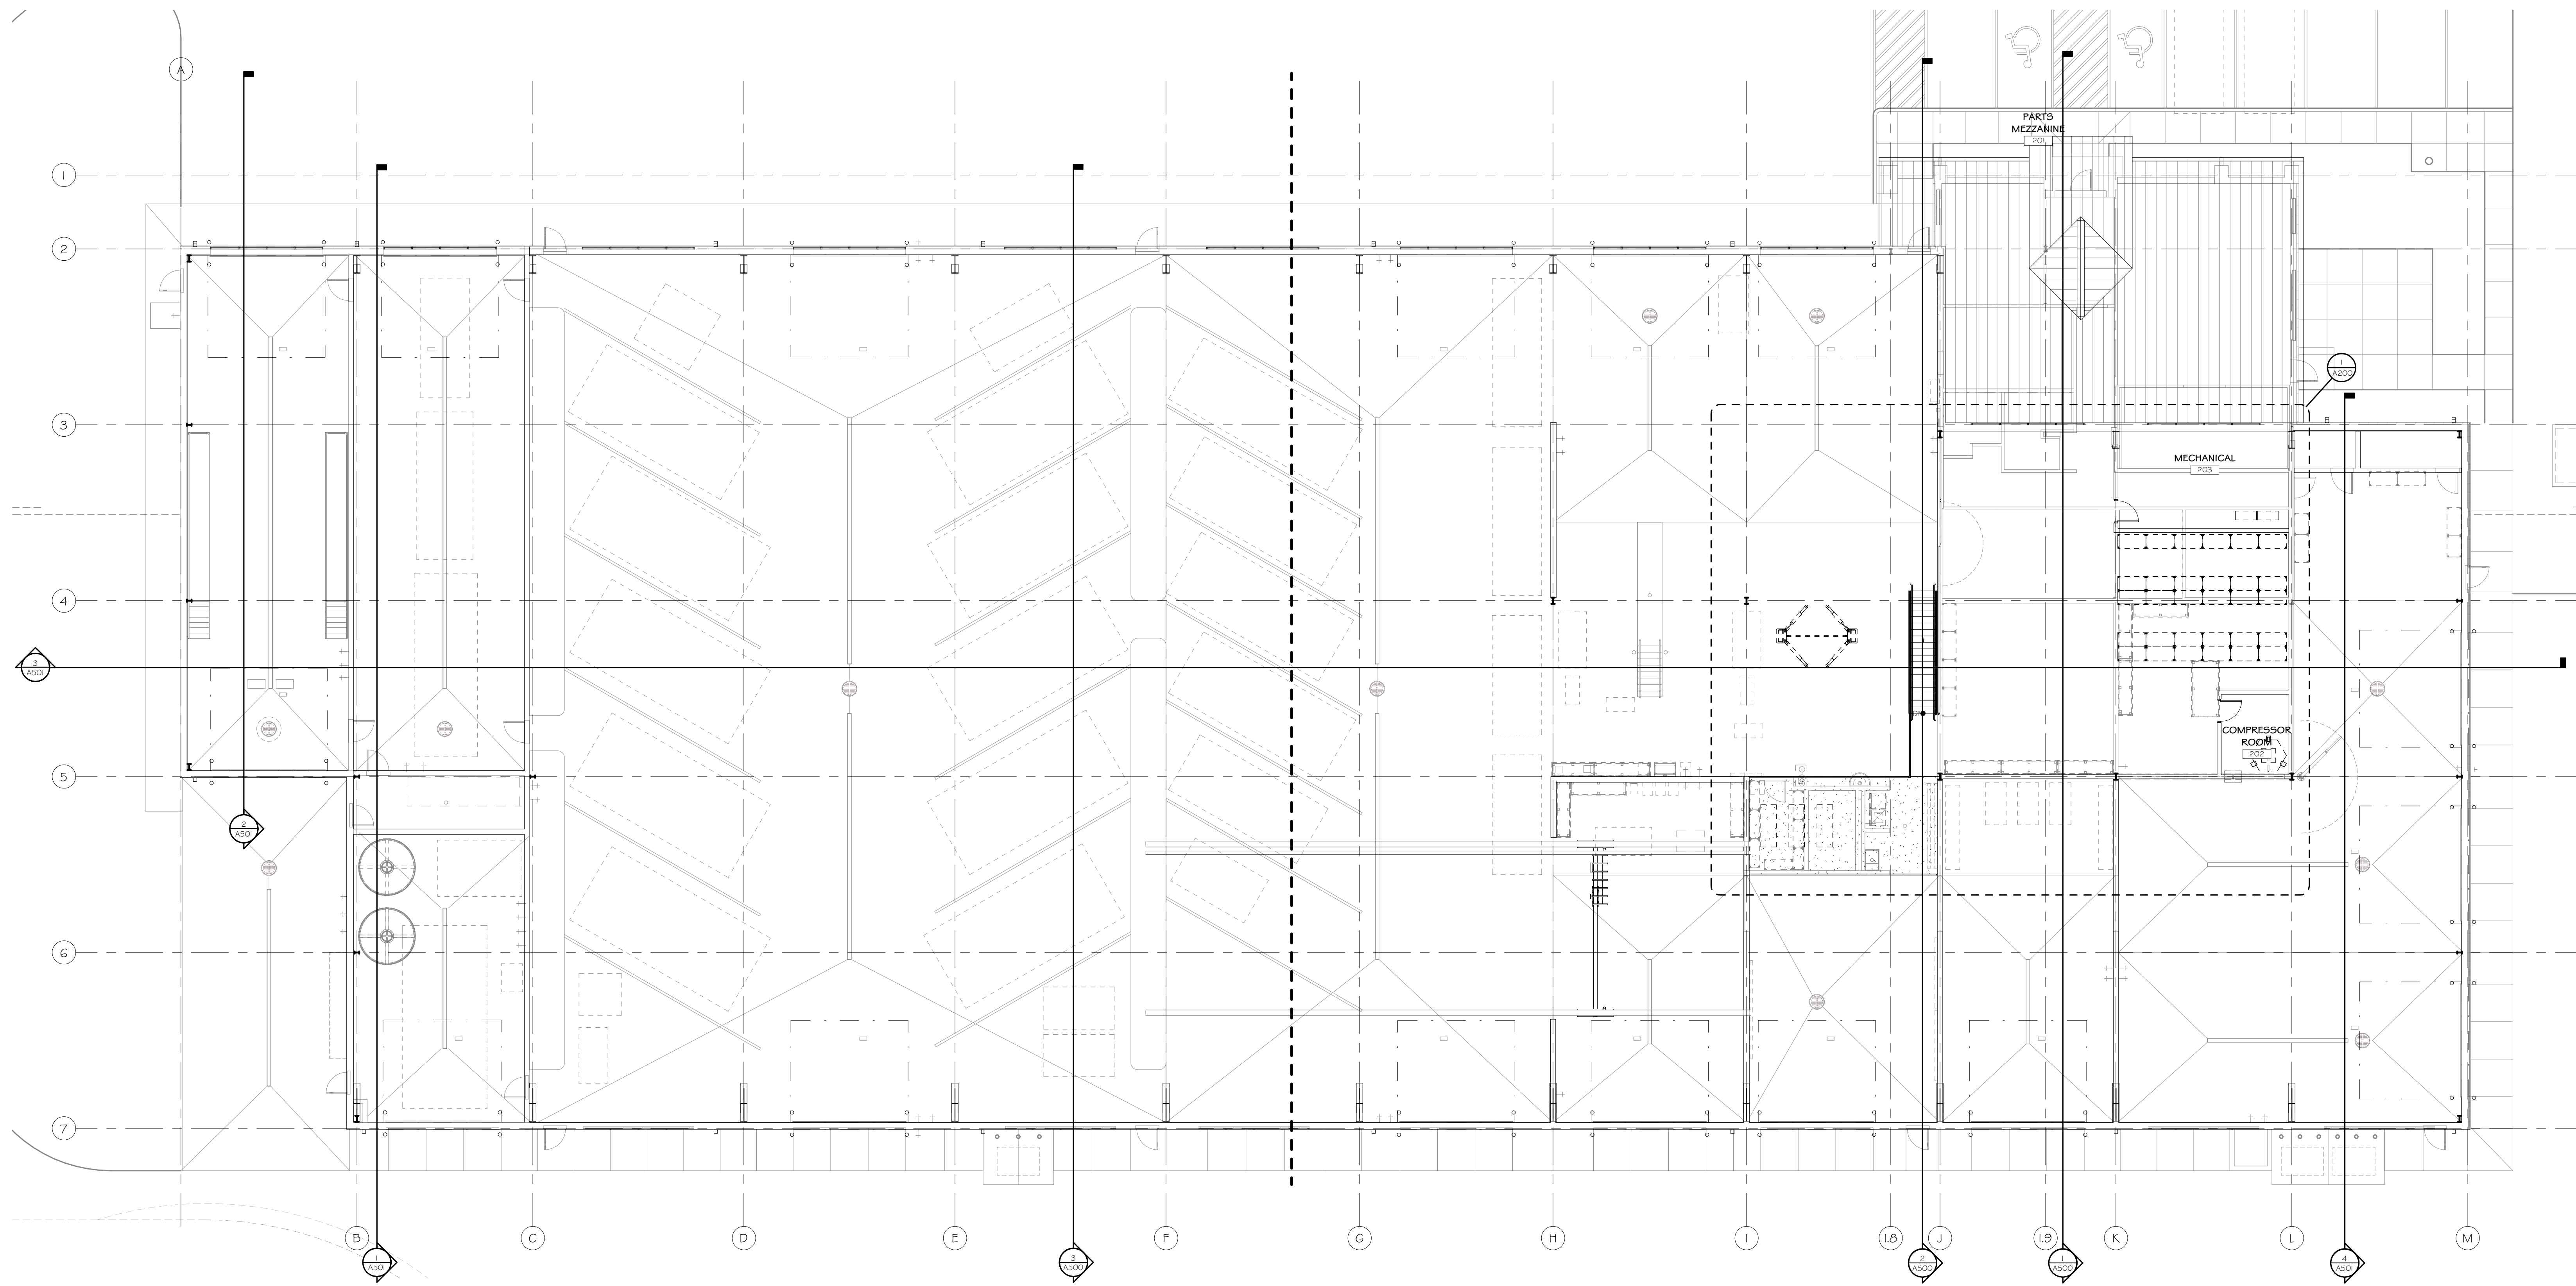

OVERALL MEZZANINE FLOOR PLAN

SCALE: 3/32" = 1'-0"



PRELIMINARY PLANS NOT FOR CONSTRUCTION

CITY OF REEDSBURG
PUBLIC WORKS FACILITY

REEDSBURG

WISCONSIN

OVERALL MEZZANINE FLOOR PLAN

Drawn By: R.Pearson
Checked By: D.Cameron
Date: 11-07-2019
Scale: AS NOTED
Job Number: 16-178

SHEET NUMBER

A102

Architectural Design Consultants, Inc.


30 Wisconsin Dells Parkway • P.O. Box 580
Lake Delton, WI 53940

Phone: (608) 254-6181 Fax: (608) 254-2139




This document contains confidential or proprietary information of Architectural Design Consultants, Inc. It is to be used solely for the project and site identified herein. It is not to be reproduced, stored in a retrieval system, or transmitted in any form or by any means, electronic, mechanical, photocopying, recording, or by any information storage and retrieval system, without the prior written permission of Architectural Design Consultants, Inc.

REVISION:

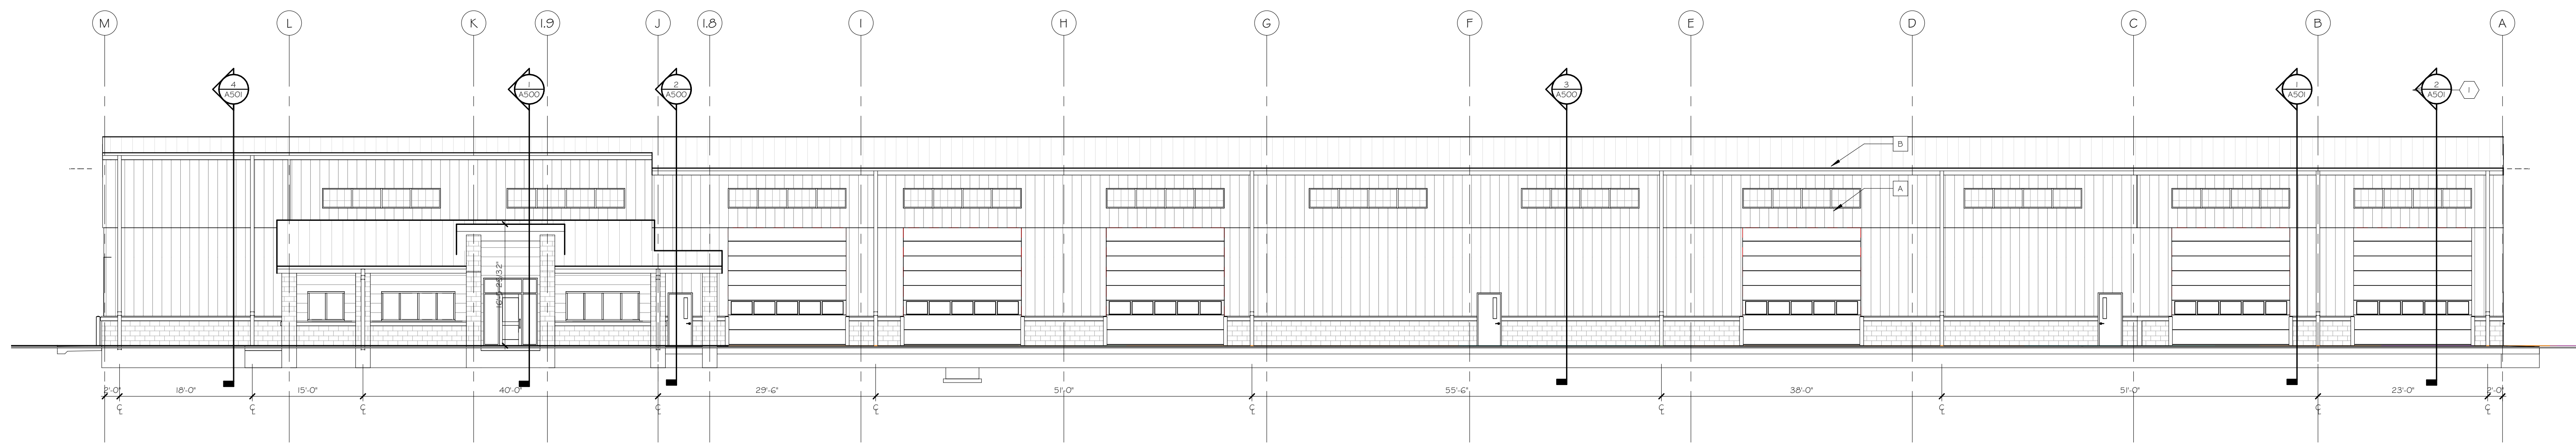


ELEVATION A

SCALE: 3/32" = 1'-0"

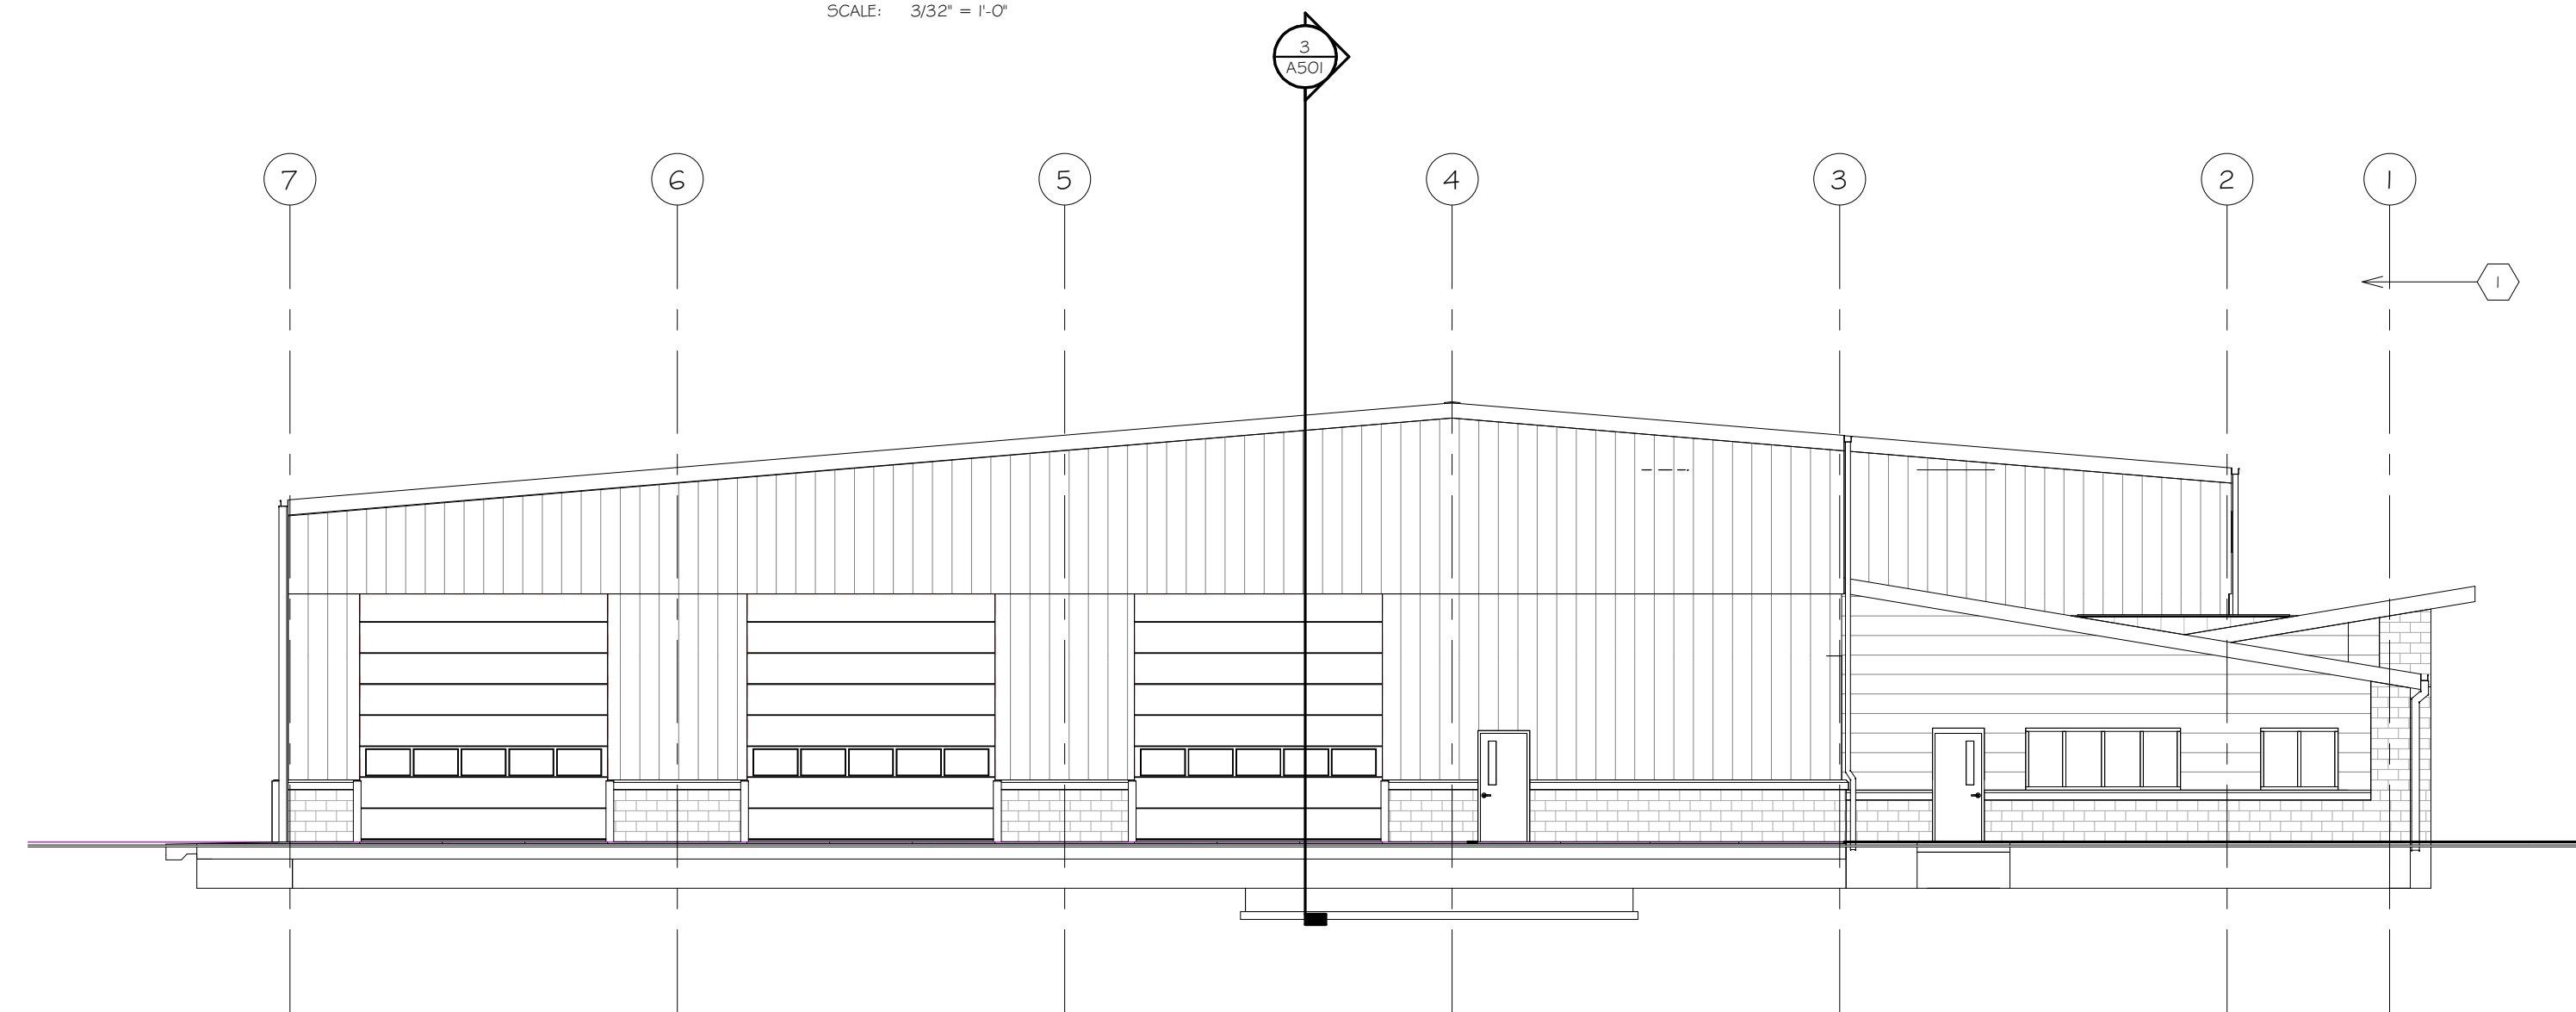


ELEVATION B

SCALE: 3/32" = 1'-0"

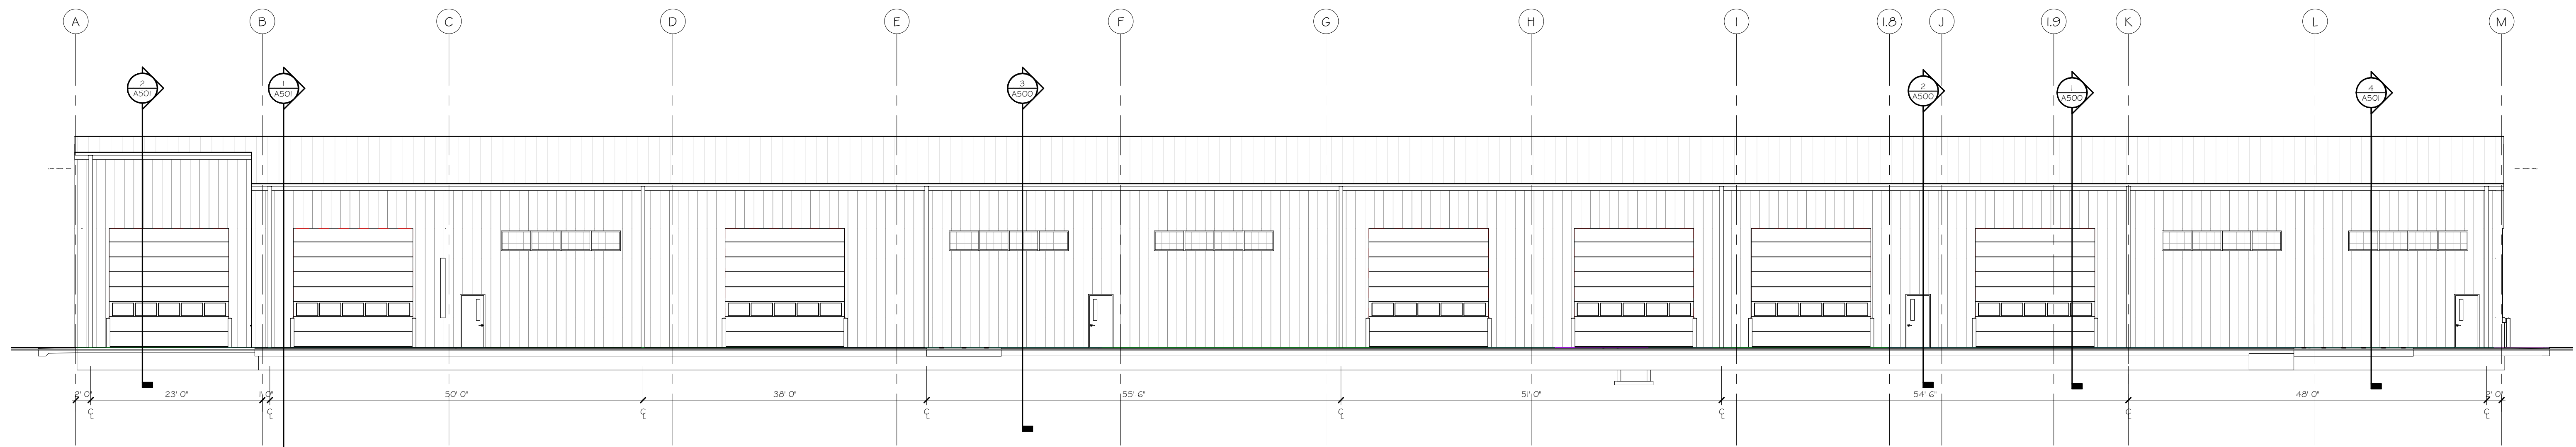


ELEVATION C

SCALE: 3/32" = 1'-0"

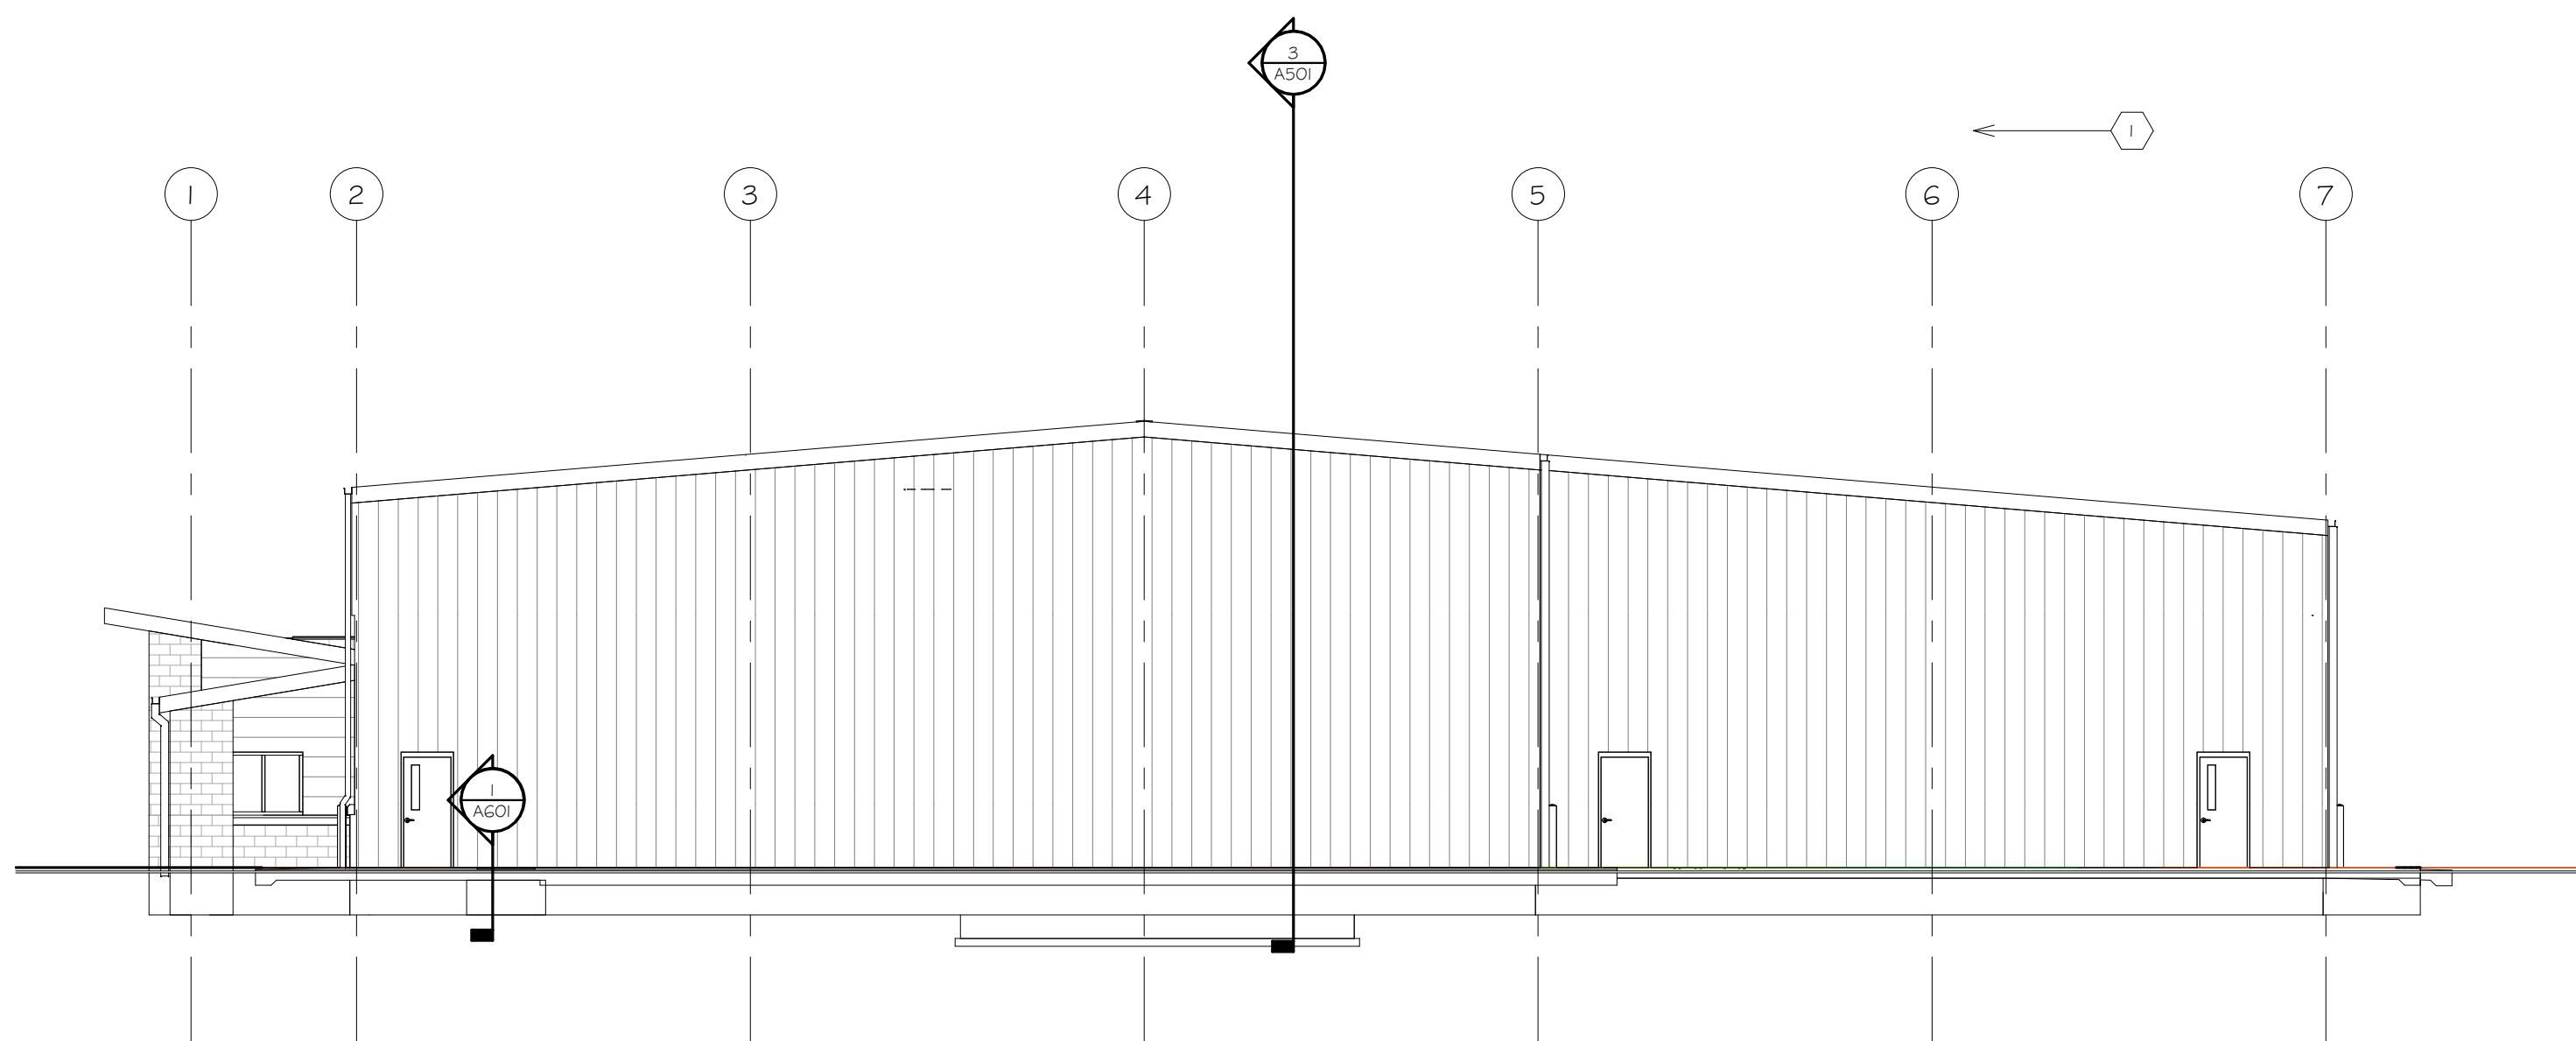

ELEVATION D

SCALE: 3/32" = 1'-0"

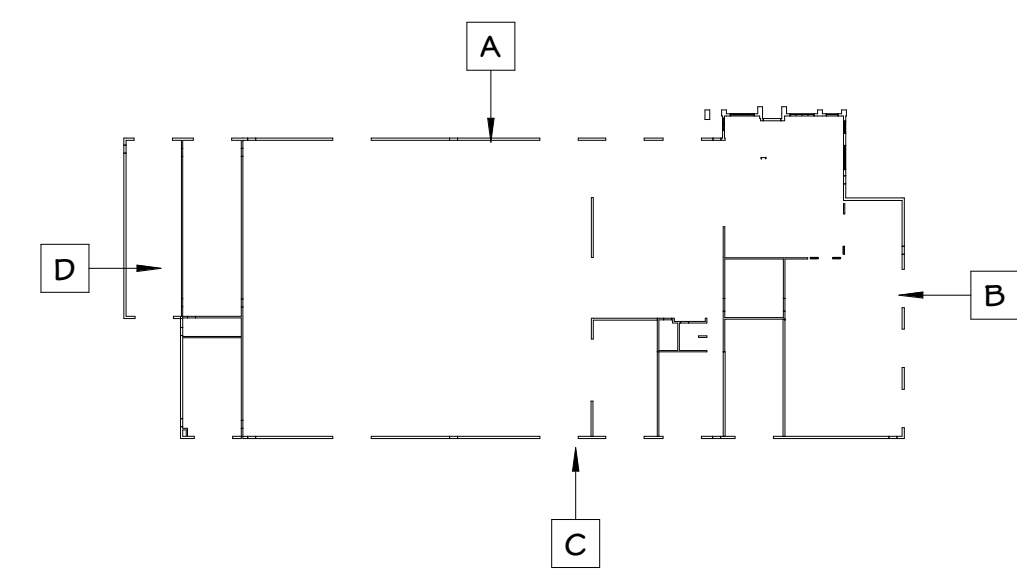

KEY PLAN

PRELIMINARY PLANS NOT FOR CONSTRUCTION

CITY OF REEDSBURG
PUBLIC WORKS FACILITY

OVERALL EXTERIOR ELEVATIONS

Architectural Design Consultants, Inc.

30 Wisconsin Dells Parkway • P.O. Box 580
Lake Delton, WI 53940

Phone: (608) 254-6181 Fax: (608) 254-2139

This document contains confidential or proprietary information of Architectural Design Consultants, Inc. It is to be used solely for the project and site identified herein. It is not to be reproduced, copied, or distributed in whole or in part except as specifically authorized by Architectural Design Consultants, Inc.



WISCONSIN

REEDSBURG

Drawn By: R.Pearson
Checked By: D.Cameron
Date: 11-07-2019
Scale: AS NOTED
Job Number: 16-178


SHEET NUMBER

A400

<u>DECIDUOUS TREES</u>		<u>BOTANICAL / COMMON NAME</u>	<u>CONT</u>	<u>CAL</u>	<u>QTY</u>
Gts		Gleditsia triacanthos inermis `Skycoke` TM / Skyline Thornless Honey Locust 50-60" w x 35-45" w	B & B	2.5" Cal	2
<u>DECIDUOUS SHRUBS</u>		<u>BOTANICAL / COMMON NAME</u>	<u>SIZE</u>	<u>FIELD2</u>	<u>QTY</u>
DI		Diervilla lonicera / Dwarf Bush Honeysuckle 3-4' h x 4-5' w	3 gal		7
RaGL		Rhus aromatica `Gro-Low` / Gro-Low Fragrant Sumac 2-3' h x 6-8' w	3 gal		4
Sb		Spiraea x bumalda `Anthony Waterer` / Anthony Waterer Spiraea	3 gal	Cont	5
Sm		Syringa meyeri `Pallibin` / Dwarf Korean Lilac 4-5' x 5-7'	7 gal		3
<u>EVERGREEN SHRUBS</u>		<u>BOTANICAL / COMMON NAME</u>	<u>SIZE</u>	<u>FIELD2</u>	<u>QTY</u>
Jh		Juniperus horizontalis `Blue Chip` / Blue Chip Juniper 8-10" x 6-8"	3 gal		12
Js		Juniperus sabina `Buffalo` / Buffalo Juniper 12" x 4-6"	3 gal		19
Tm		Taxus x media `Everlow` / Yew	5 gal	Cont	5
<u>ANNUALS/PERENNIALS</u>		<u>BOTANICAL / COMMON NAME</u>	<u>SIZE</u>	<u>FIELD2</u>	<u>QTY</u>
cakf		Calamagrostis x acutiflora `Karl Foerster` / Feather Reed Grass 3-5' h x 2' w	1 gal		52

 TURFGRASS 4,919 sf
-

1. All plantings shall conform to quality requirements as per ANSI Z60.1.
2. All plant material shall be true to the species, variety and size specified, nursery grown in accordance with good horticultural practices, and under climactic conditions similar to those of the project site.
3. Areas shown as turfgrass and all other disturbed areas, unless otherwise noted, to be seeded with WI DOT Seed Mix #40 or equivalent, per manufacturer's specified application rates. All seeded areas are to be watered daily to maintain adequate soil moisture for proper germination. After vigorous growth is established, apply $\frac{1}{2}$ " water twice weekly until final acceptance.
4. All plants shall be guaranteed to be in healthy and flourishing condition during the growing season following installation. All plant material shall be guaranteed for one year from the time of installation.
5. Contractor shall provide a suitable amended topsoil blend for all planting areas where soil conditions are unsuitable for plant growth. Topsoil shall conform to quality requirements as per Section 625.2(1) of the Standard Specifications for Highway Construction. Provide a minimum of 12" of topsoil in all planting areas and 6" of topsoil in areas to be seeded/sodded.
6. Landscape beds to be mulched with 1.5" washed stone mulch to 3" depth min. over weed barrier fabric. Edge beds with commercial grade aluminum landscape edging, Permaloc CleanLine $\frac{3}{16}$ " x 4" or equal, color black anodized.

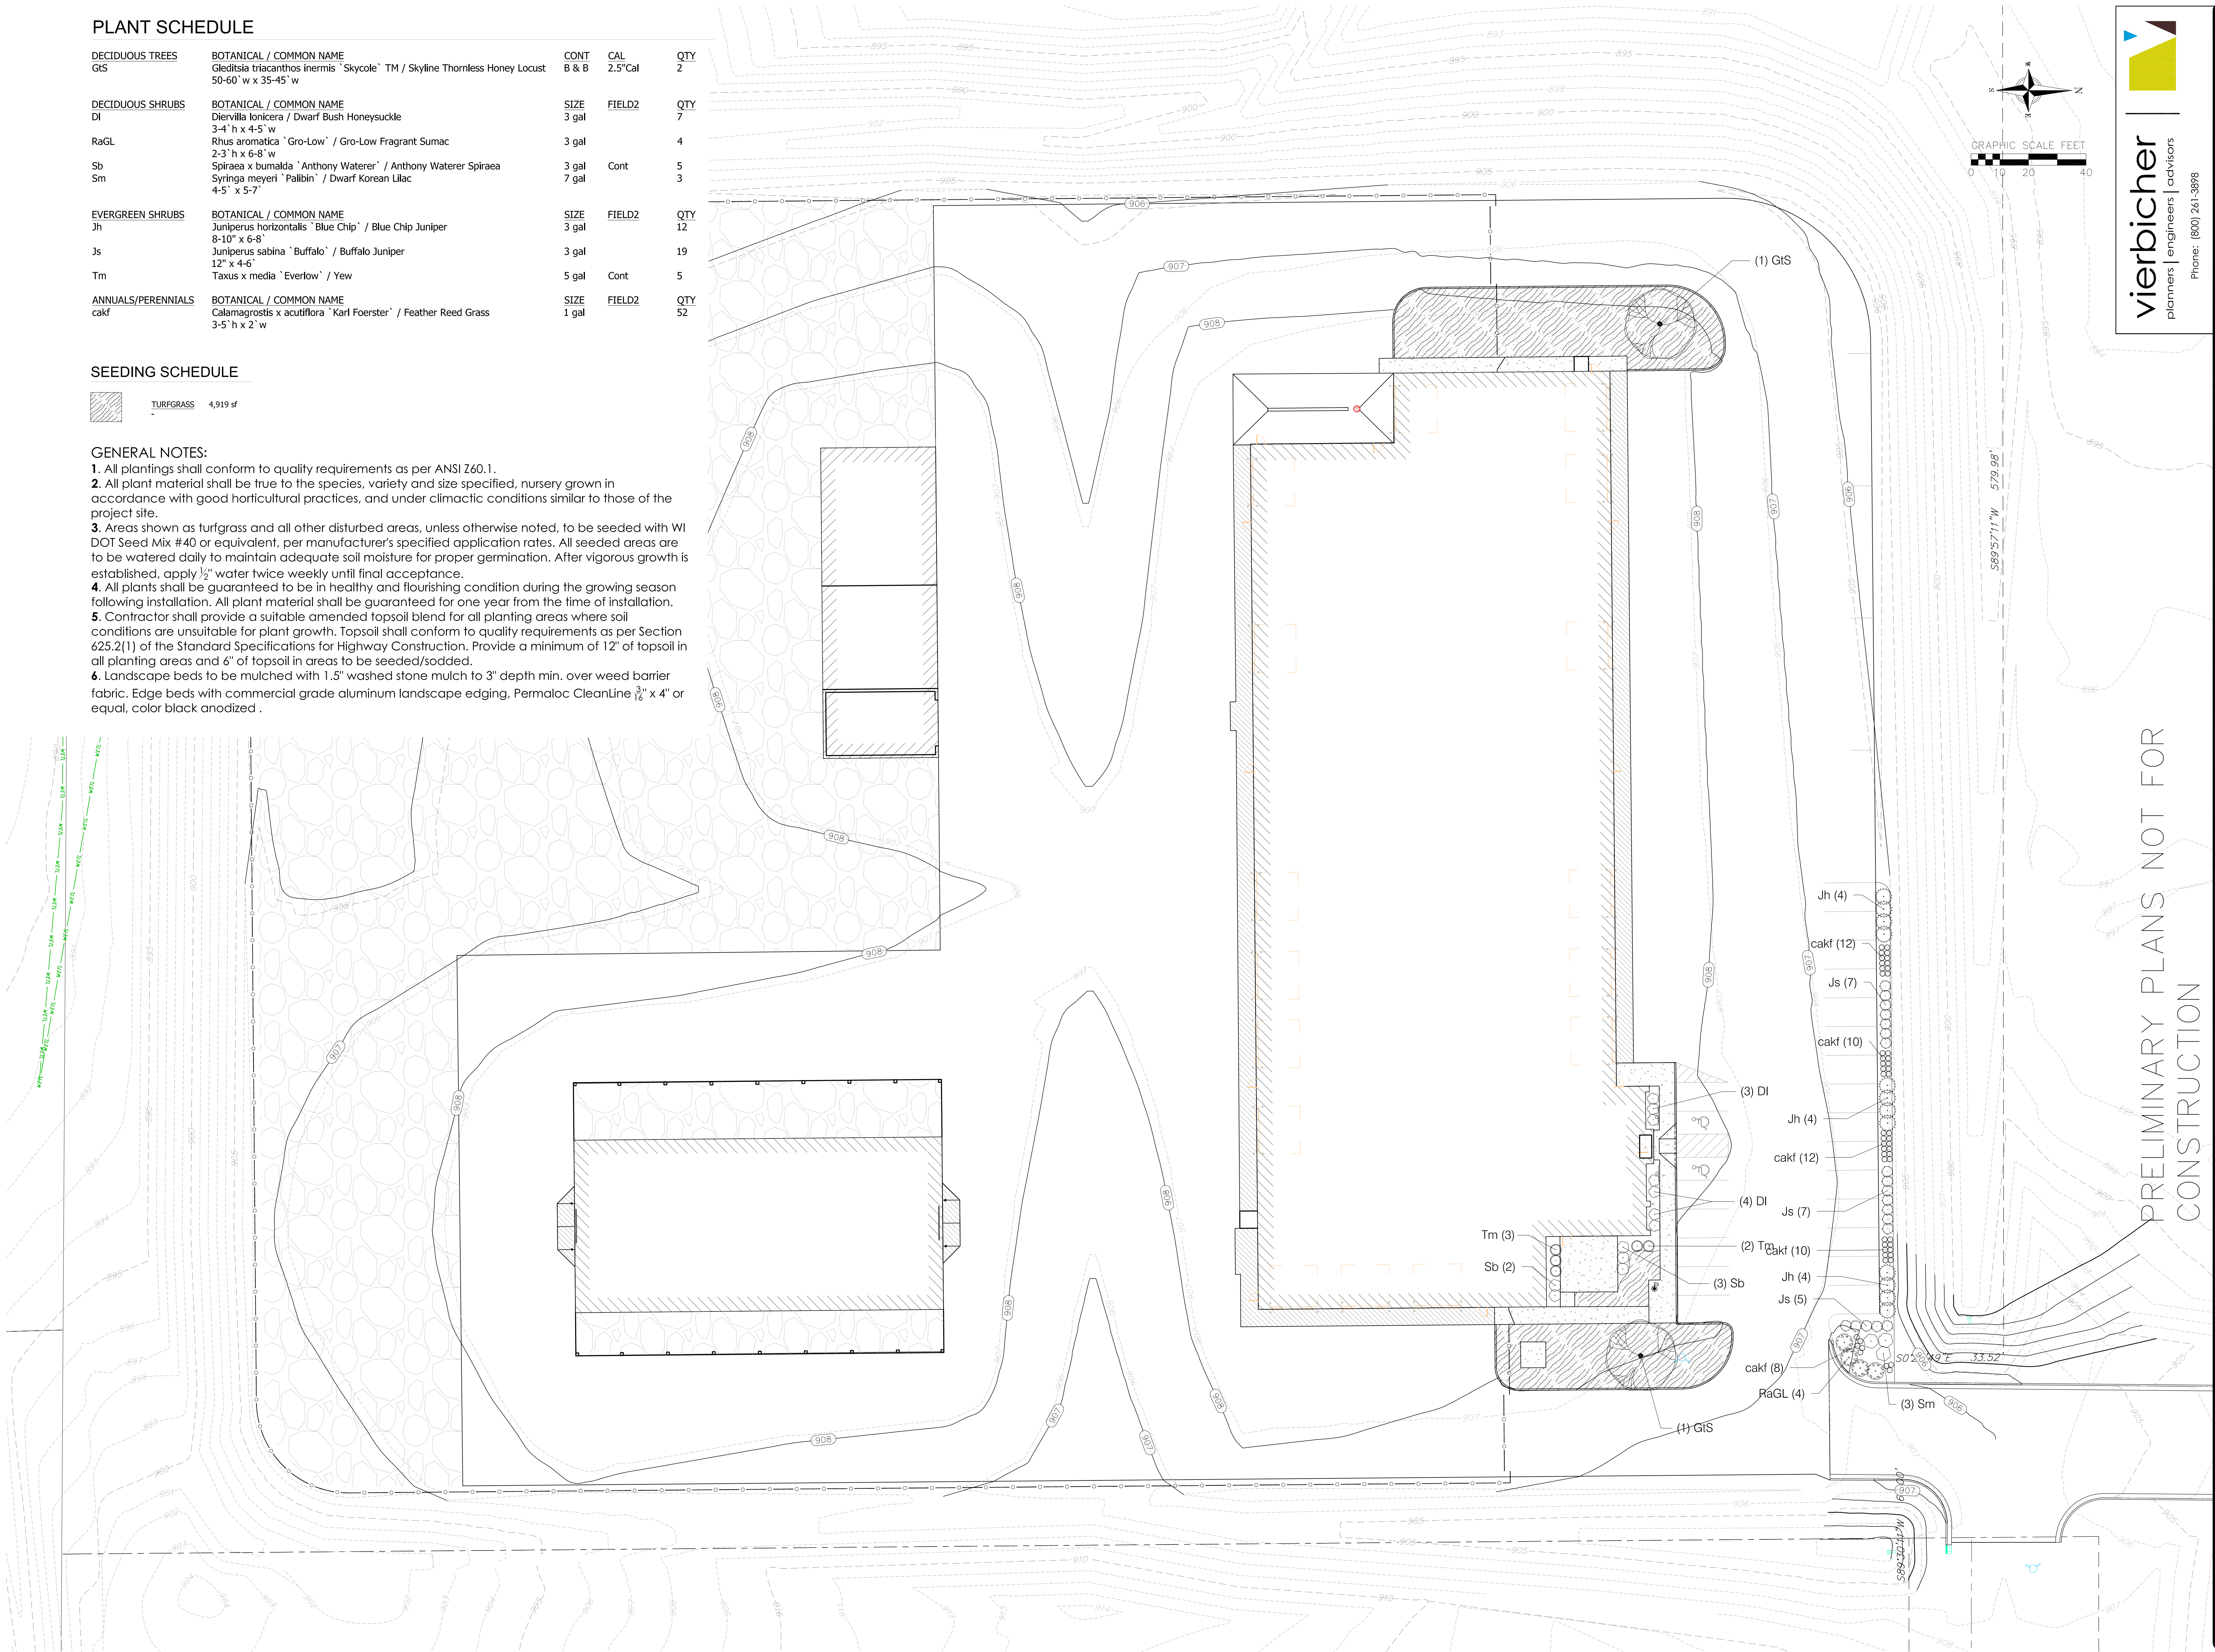[illegible]

Architectural Design Consultants, Inc.
30 Wisconsin Dells Parkway • P.O. Box 580
Lake Delton, WI 53940
Phone: (608) 254-6181 Fax: (608) 254-2139



CITY OF REEDSBURG
NEW PUBLIC WORK FACILITY
WISCONSIN
LANDSCAPE PLAN

REEDSBURG

Drawn By:	SVIN
Checked By:	GWOO
Date:	11/07/2019
Scale:	AS NOTED
Job Number:	18-178

SHEET NUMBER

L1.0



City of Reedsburg GIS

DISCLAIMER: The City of Reedsburg does not guarantee the accuracy of the material contained here in and is not responsible for any misuse or misrepresentation of this information or its derivatives.



SCALE: 1" = 139'

CITY OF REEDSBURG

134 S. Locust Street
PO Box 490
Reedsburg, WI 53959
608-524-6404

Print Date: 1/6/2020

Plan Commission
Staff Report

DATE: 1/14/20

APPLICANT: City of Reedsburg

LOCATION: 200 S. Park St; Parcel #1013-1

ZONING: Government

DESCRIPTION: Consider Site Plan Review for a garage addition to the Reedsburg Police Dept.

General Findings

SURROUNDING LAND USES:

- North – Commercial
- West – Multi-family residential
- South – Park
- East – Residential, B&G Club

ZONING:

- North- B-1 Business, G
- West- R-3 Residential
- South- B-1
- East- G, R-1

TOPOGRAPHY: Flat slopes

STREET R.O.W./TRAFFIC/ACCESS: S Park St/Vine St; 66' ROW

ENVIRONMENTAL HAZARDS/CONDITIONS: None known

COMPREHENSIVE PLAN DESIGNATION: Commercial

COMMENTS

ADMINISTRATOR:

AMBULANCE:

FIRE:

POLICE:

PUBLIC WORKS:

SCHOOL:

UTILITIES:

OTHER:

Site Plan Review Findings of Fact for Section 690-32(A-F)

The site plan shall be designed so that there is a limited amount of change in the overall natural contours of the site and shall minimize reshaping in favor of designing the project to respect existing features of the site in relation to topography, the size and type of the lot, the character of adjoining property, the minimization of tree and soil removal and the type and size of buildings. The site shall be developed so as not to impede the normal and orderly development or improvement of surrounding property for uses permitted in this Ordinance.

1. The Board finds that the existing parcel contains the Reedsburg Police Dept and Harvest Park.
2. The Board finds that the parcel is zoned Government.
3. The Board finds that the parcel is 1.77 acres.
4. The Board finds that an 8340 SF addition is proposed.
5. The Board finds that section 690 Attachment 5 permits police departments.
6. The Board finds that the addition would be located in a current parking lot.
7. The Board finds that the addition would be used for garage space, storage, impound bay and evidence processing.

Special attention shall be given to proper site drainage so that removal of storm waters will not adversely affect neighboring properties.

1. The Board finds that existing stormwater facilities in the streets would be utilized.

All buildings or groups of buildings should be so arranged as to permit emergency vehicle access by some practical means.

1. The Board finds that the buildings meet or exceed the minimum setback requirements.
2. The Board finds that the garage would allow vehicles to drive through one way toward S Park St.

Exterior lighting shall be arranged as follows:

1. **It is deflected away from adjacent properties.**
 2. **It does not impede the vision of traffic along adjacent streets.**
 3. **It does not unnecessarily illuminate night skies.**
1. The Board finds that there would be exterior lighting near the service doors and overhead doors.

The arrangement of public or common ways for vehicular and pedestrian circulation shall respect the pattern of existing or planned streets and pedestrian or bicycle pathways in the area. Streets and drives which are part of an existing or planned street pattern which serves adjacent development shall be of a width appropriate to the traffic volume they will carry.

1. The Board finds that the proposed garage would use existing driveways on Vine St and S Park St.

Site plans shall conform to all applicable requirements of City, State and Federal statutes and the City of Reedsburg Comprehensive Plan, and approval may be conditioned on the applicant receiving necessary City, State and Federal permits.

1. The Board finds that the future use map indicates Commercial.

STAFF COMMENTS: The current parking spaces west of the PD would be removed for this addition. There was discussion during the Walnut Flats review that they could use the west half of this parking lot if needed. However that was verbal only as there was no formal approval of such agreement. Nonetheless it could be possible to use spaces in the nearby public lots north of Vine St. Signage may have to be altered though.

Exhibit List

- A. City of Reedsburg Comprehensive Plan
- B. Zoning Ordinance, City of Reedsburg, Wisconsin
- C. Tuesday, January 14, 2020, Plan Commission Agenda
- D. Land Use Change Application
- E. Staff Report
- F. Request for Review and Comment
- G. Notice of Public Meeting

City of Reedsburg Land Use Application

134 S. Locust St.
PO Box 490
Reedsburg, WI 53959

Ph: 608-524-6404
Fax: 608-524-8458
bduvalle@ci.reedsburg.wi.us

APPLICANT: City of Reedsburg

ADDRESS: 134 S. Locust St **CITY:** _____ **STATE:** _____

ZIP: _____ **PHONE:** 524-6404 **FAX:** _____

E- MAIL: _____

PROPERTY OWNER: (if different from Applicant) _____

LOCATION: 200 S. Park St **PARCEL #:** 1013-1

LAND USE REQUEST

(Please describe one or more as applicable – attach extra pages/maps if necessary)

☐ **Certified Survey Map (CSM):** _____

☐ **Conditional Use Permit:** _____

For *CONDITIONAL USE PERMIT* requests, also answer "A & B" on back page.

☐ **Preliminary Plat:** _____ **Final Plat:** _____ **Name of Plat:** _____

☐ **Rezoning - From:** _____ **To:** _____ **TID #** _____

☒ **Site Plan Review:** (See "B" on back page) RPD Garage Addition

☐ **Zoning Appeal / Interpretation:** _____

☐ **Zoning Variance:** _____

For *VARIANCE* requests, also answer "C" on back page.

☐ **Other or Annexation:** _____

AFFIDAVIT

I certify that the information and plans submitted are true and accurate to the best of my knowledge. I also give permission to City zoning officials to enter my property for inspection purposes and for a temporary Zoning sign to be placed in my yard prior to the meeting.

 1-13-2020

Applicant Signature / Date

_____ / _____

Owner Signature / Date

Extraterritorial Committee Date: _____

Plan Commission Date: _____

Board of Zoning Appeals Date: _____


City Council Action & Date: _____

Account #10-461500-00

***The applicant or representative MUST
ATTEND the meeting.***

G:\wpnet\Zoning - Planning\Land Use Appl.doc

Cond Use; Site Plan	\$153	_____
Cond Use-Agriculture	\$400	_____
Variance	\$112	_____
Rezoning	\$200	_____
C.S.M.	\$171	_____
Subdivision Plat	\$610	_____
- w/ Stormwater Plan	\$100	_____
Flood Plain Zone	\$189	_____
Annexation	\$200	_____
Plan Amend	\$200	_____
Date Paid		_____
Receipt #		_____

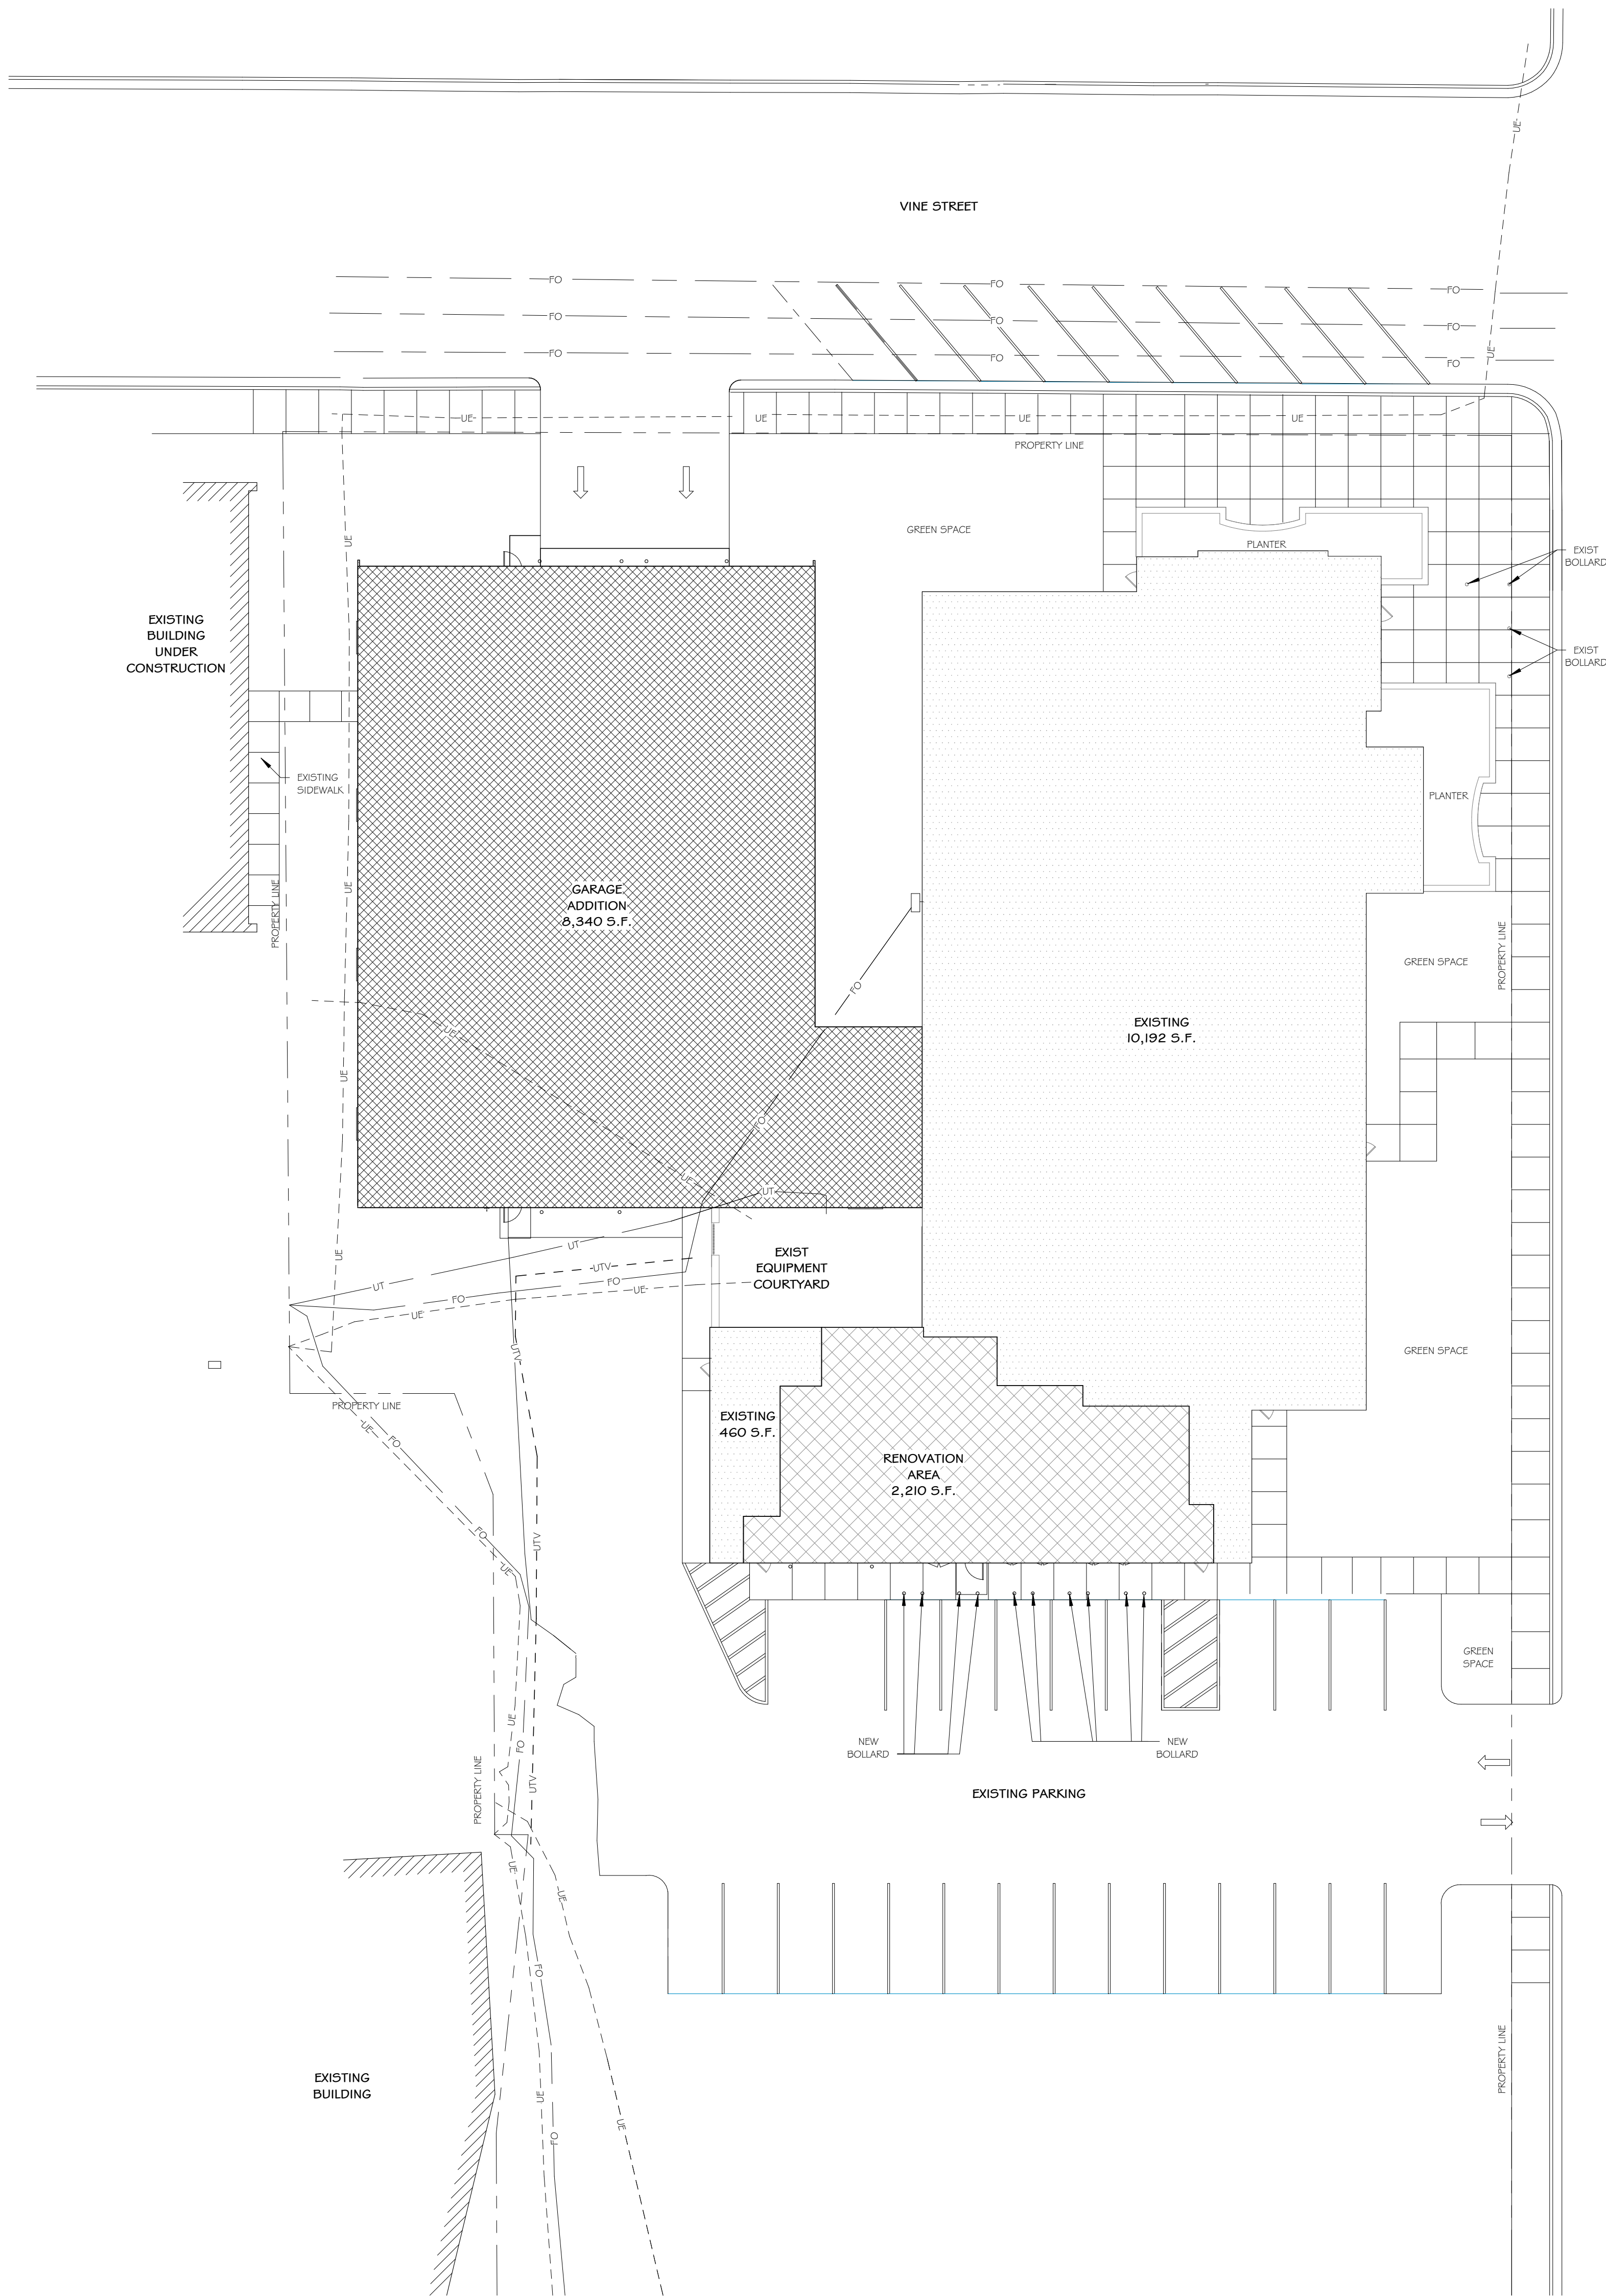

ARCHITECURAL SITE PLAN

SCALE: 1/8" = 1'-0"



PRELIMINARY PLANS NOT FOR CONSTRUCTION

CITY OF REEDSBURG

POLICE DEPT ADDITION / RENOVATION

ARCHITECTURAL SITE PLAN




Architectural Design Consultants, Inc.
30 Wisconsin Dells Parkway • P.O. Box 580
Lake Delton, WI 53940
Phone: (608) 254-6181 Fax: (608) 254-2139

This document contains confidential or proprietary information of Architectural Design Consultants, Inc. It is to be used solely for the project and site identified herein. It is not to be reproduced, copied, or distributed in whole or in part except as specifically authorized by Architectural Design Consultants, Inc.

Drawn By: P. BEBBER
Checked By: D. CAMERON
Date: 12-05-2019
Scale: AS NOTED
Job Number: 19-069

SHEET NUMBER

AS100

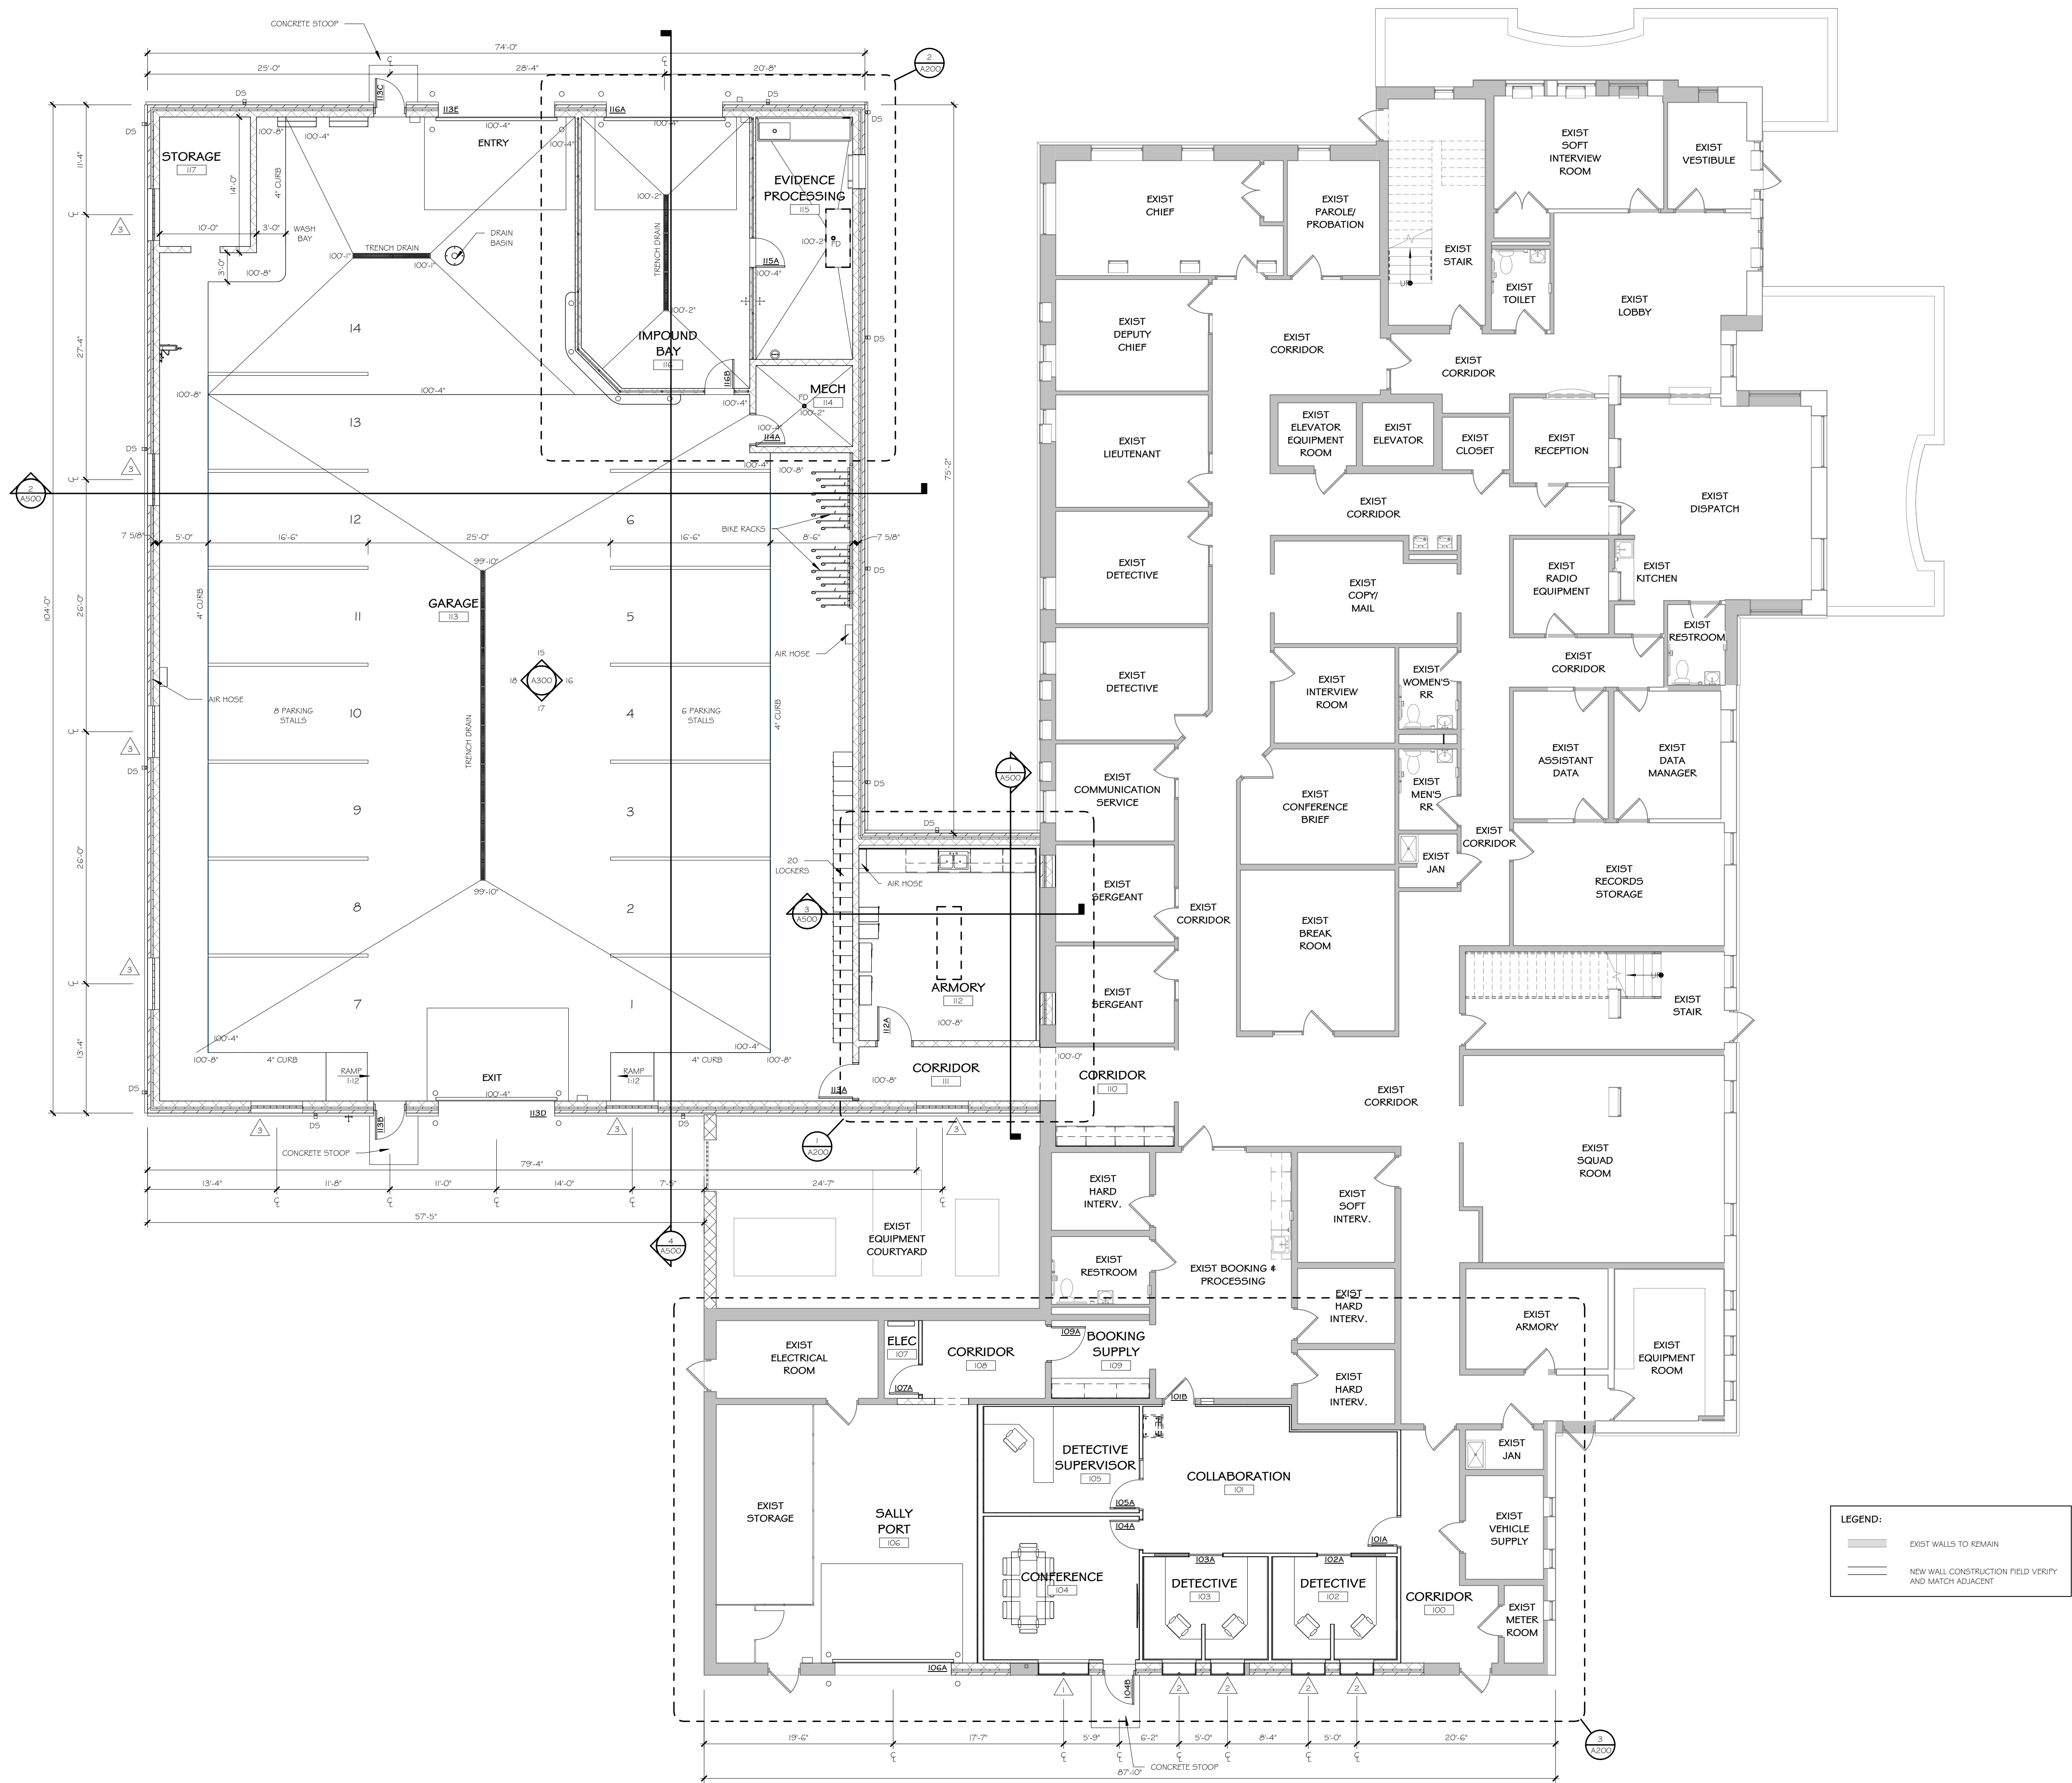

FLOOR PLAN

SCALE: 1/8" = 1'-0"



PRELIMINARY PLANS NOT FOR CONSTRUCTION

CITY OF REEDSBURG

POLICE DEPT ADDITION / RENOVATION

WISCONSIN

REEDSBURG


FLOOR PLAN

Architectural Design Consultants, Inc.

30 Wisconsin Dells Parkway • P.O. Box 580

Lake Delton, WI 53940

Phone: (608) 254-6181 Fax: (608) 254-2139

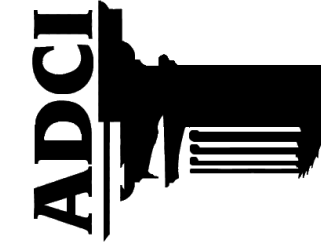


This document contains confidential and proprietary information of Architectural Design Consultants, Inc. It is to be used solely for the project identified herein and is not to be distributed, copied, or otherwise used in whole or in part except as specifically authorized by Architectural Design Consultants, Inc.


Drawn By: P. BEBBER
Checked By: D. CAMERON
Date: 12-05-2019
Scale: AS NOTED
Job Number: 19-069

SHEET NUMBER


A101

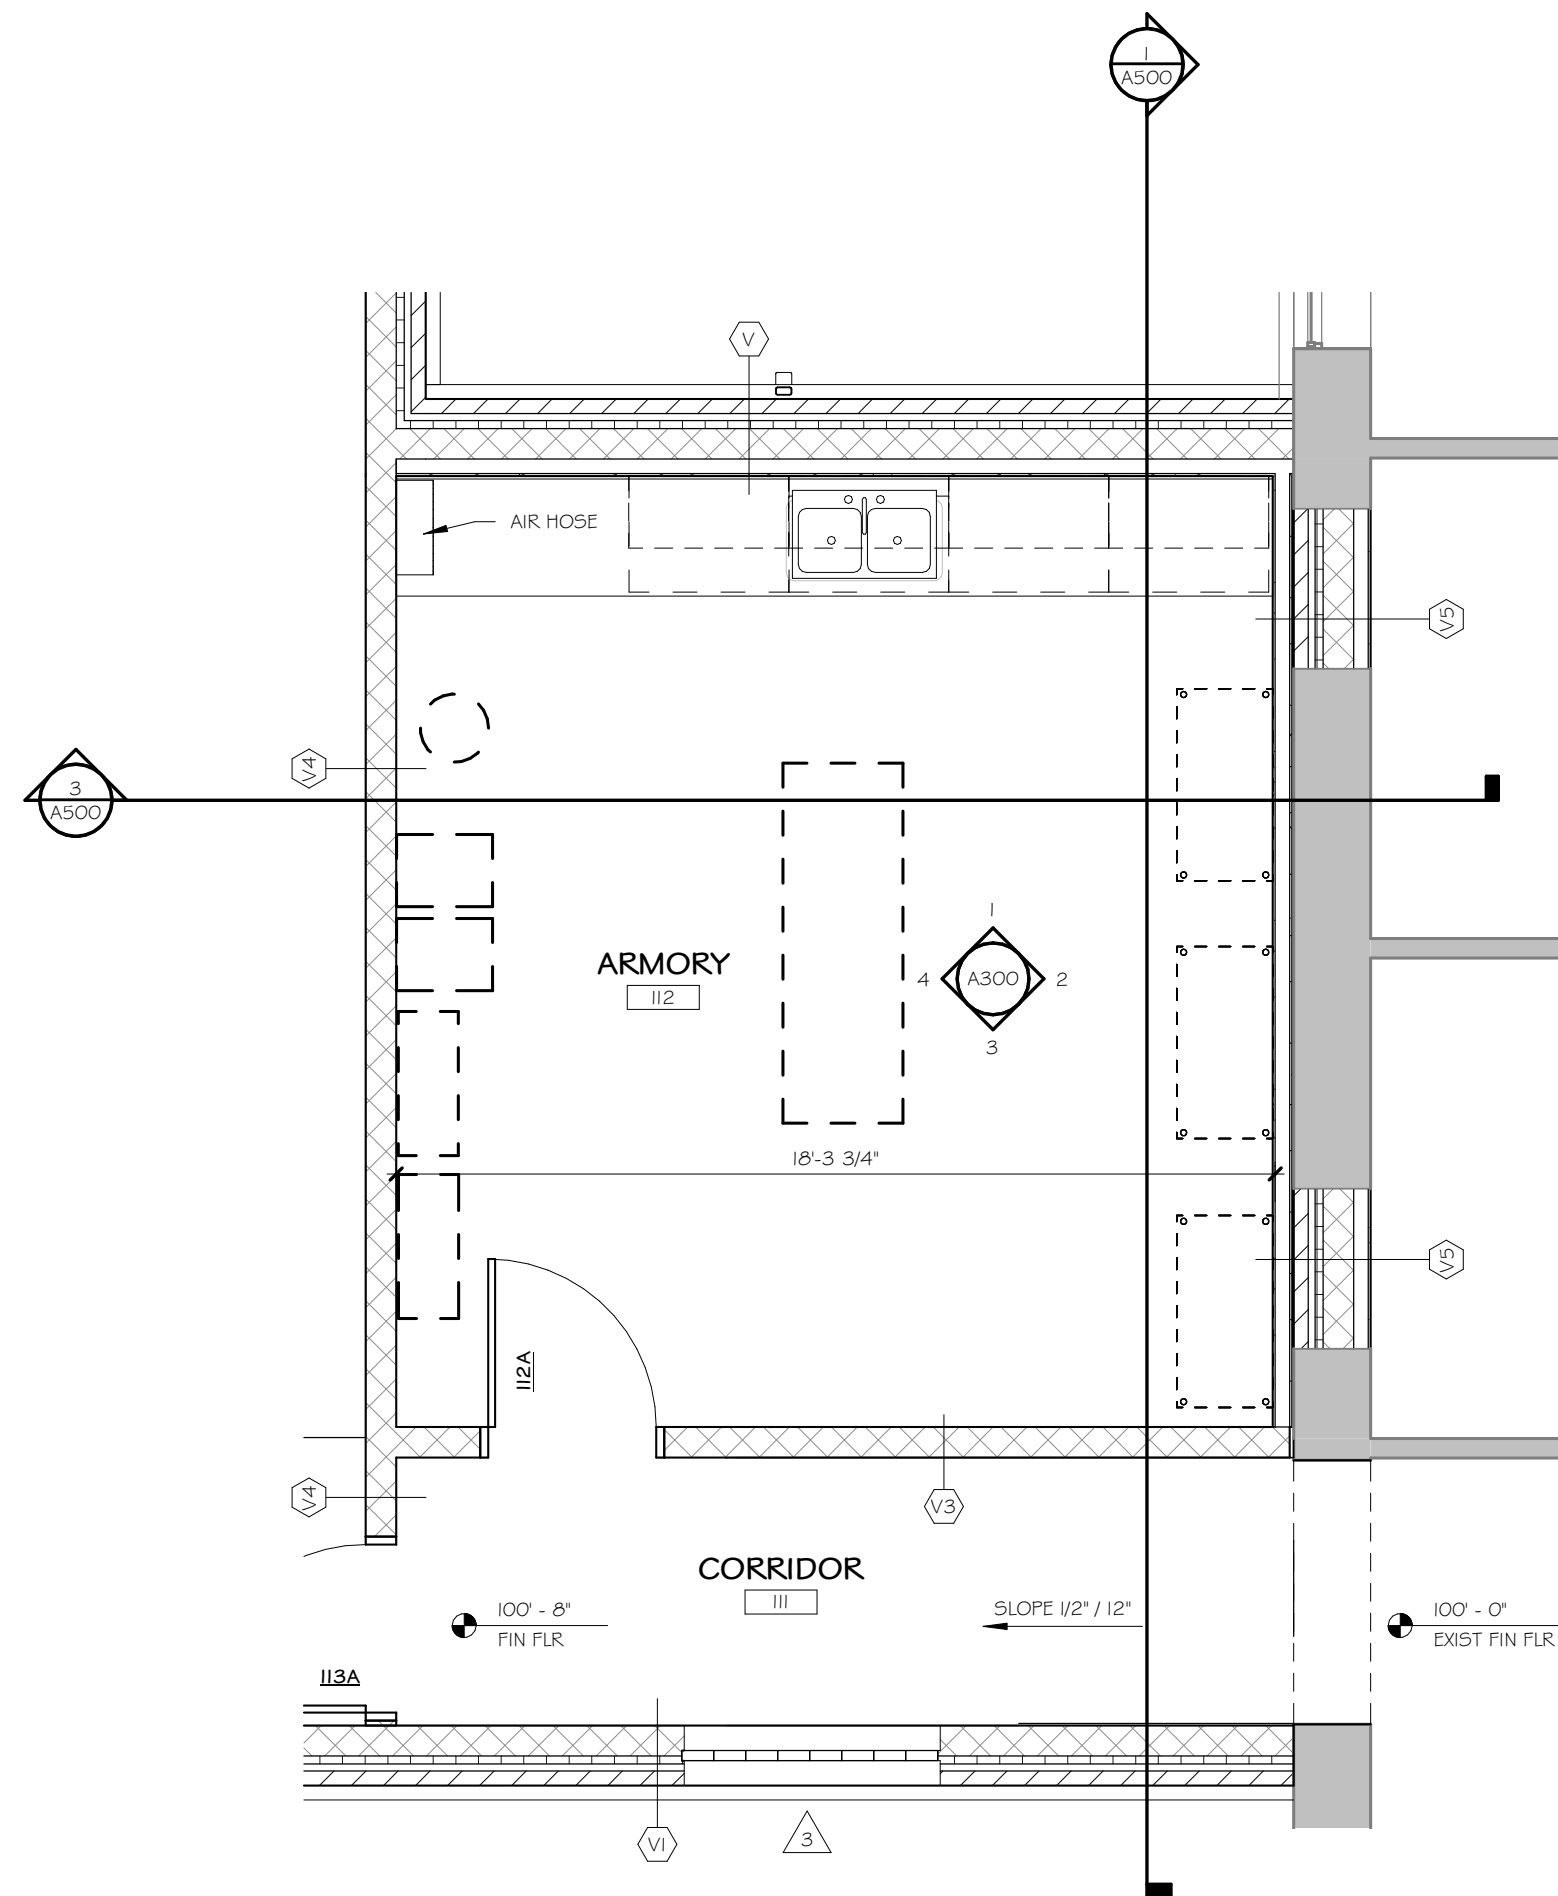

1 EXPANDED ARMORY PLAN
SCALE: 1/4" = 1'-0"

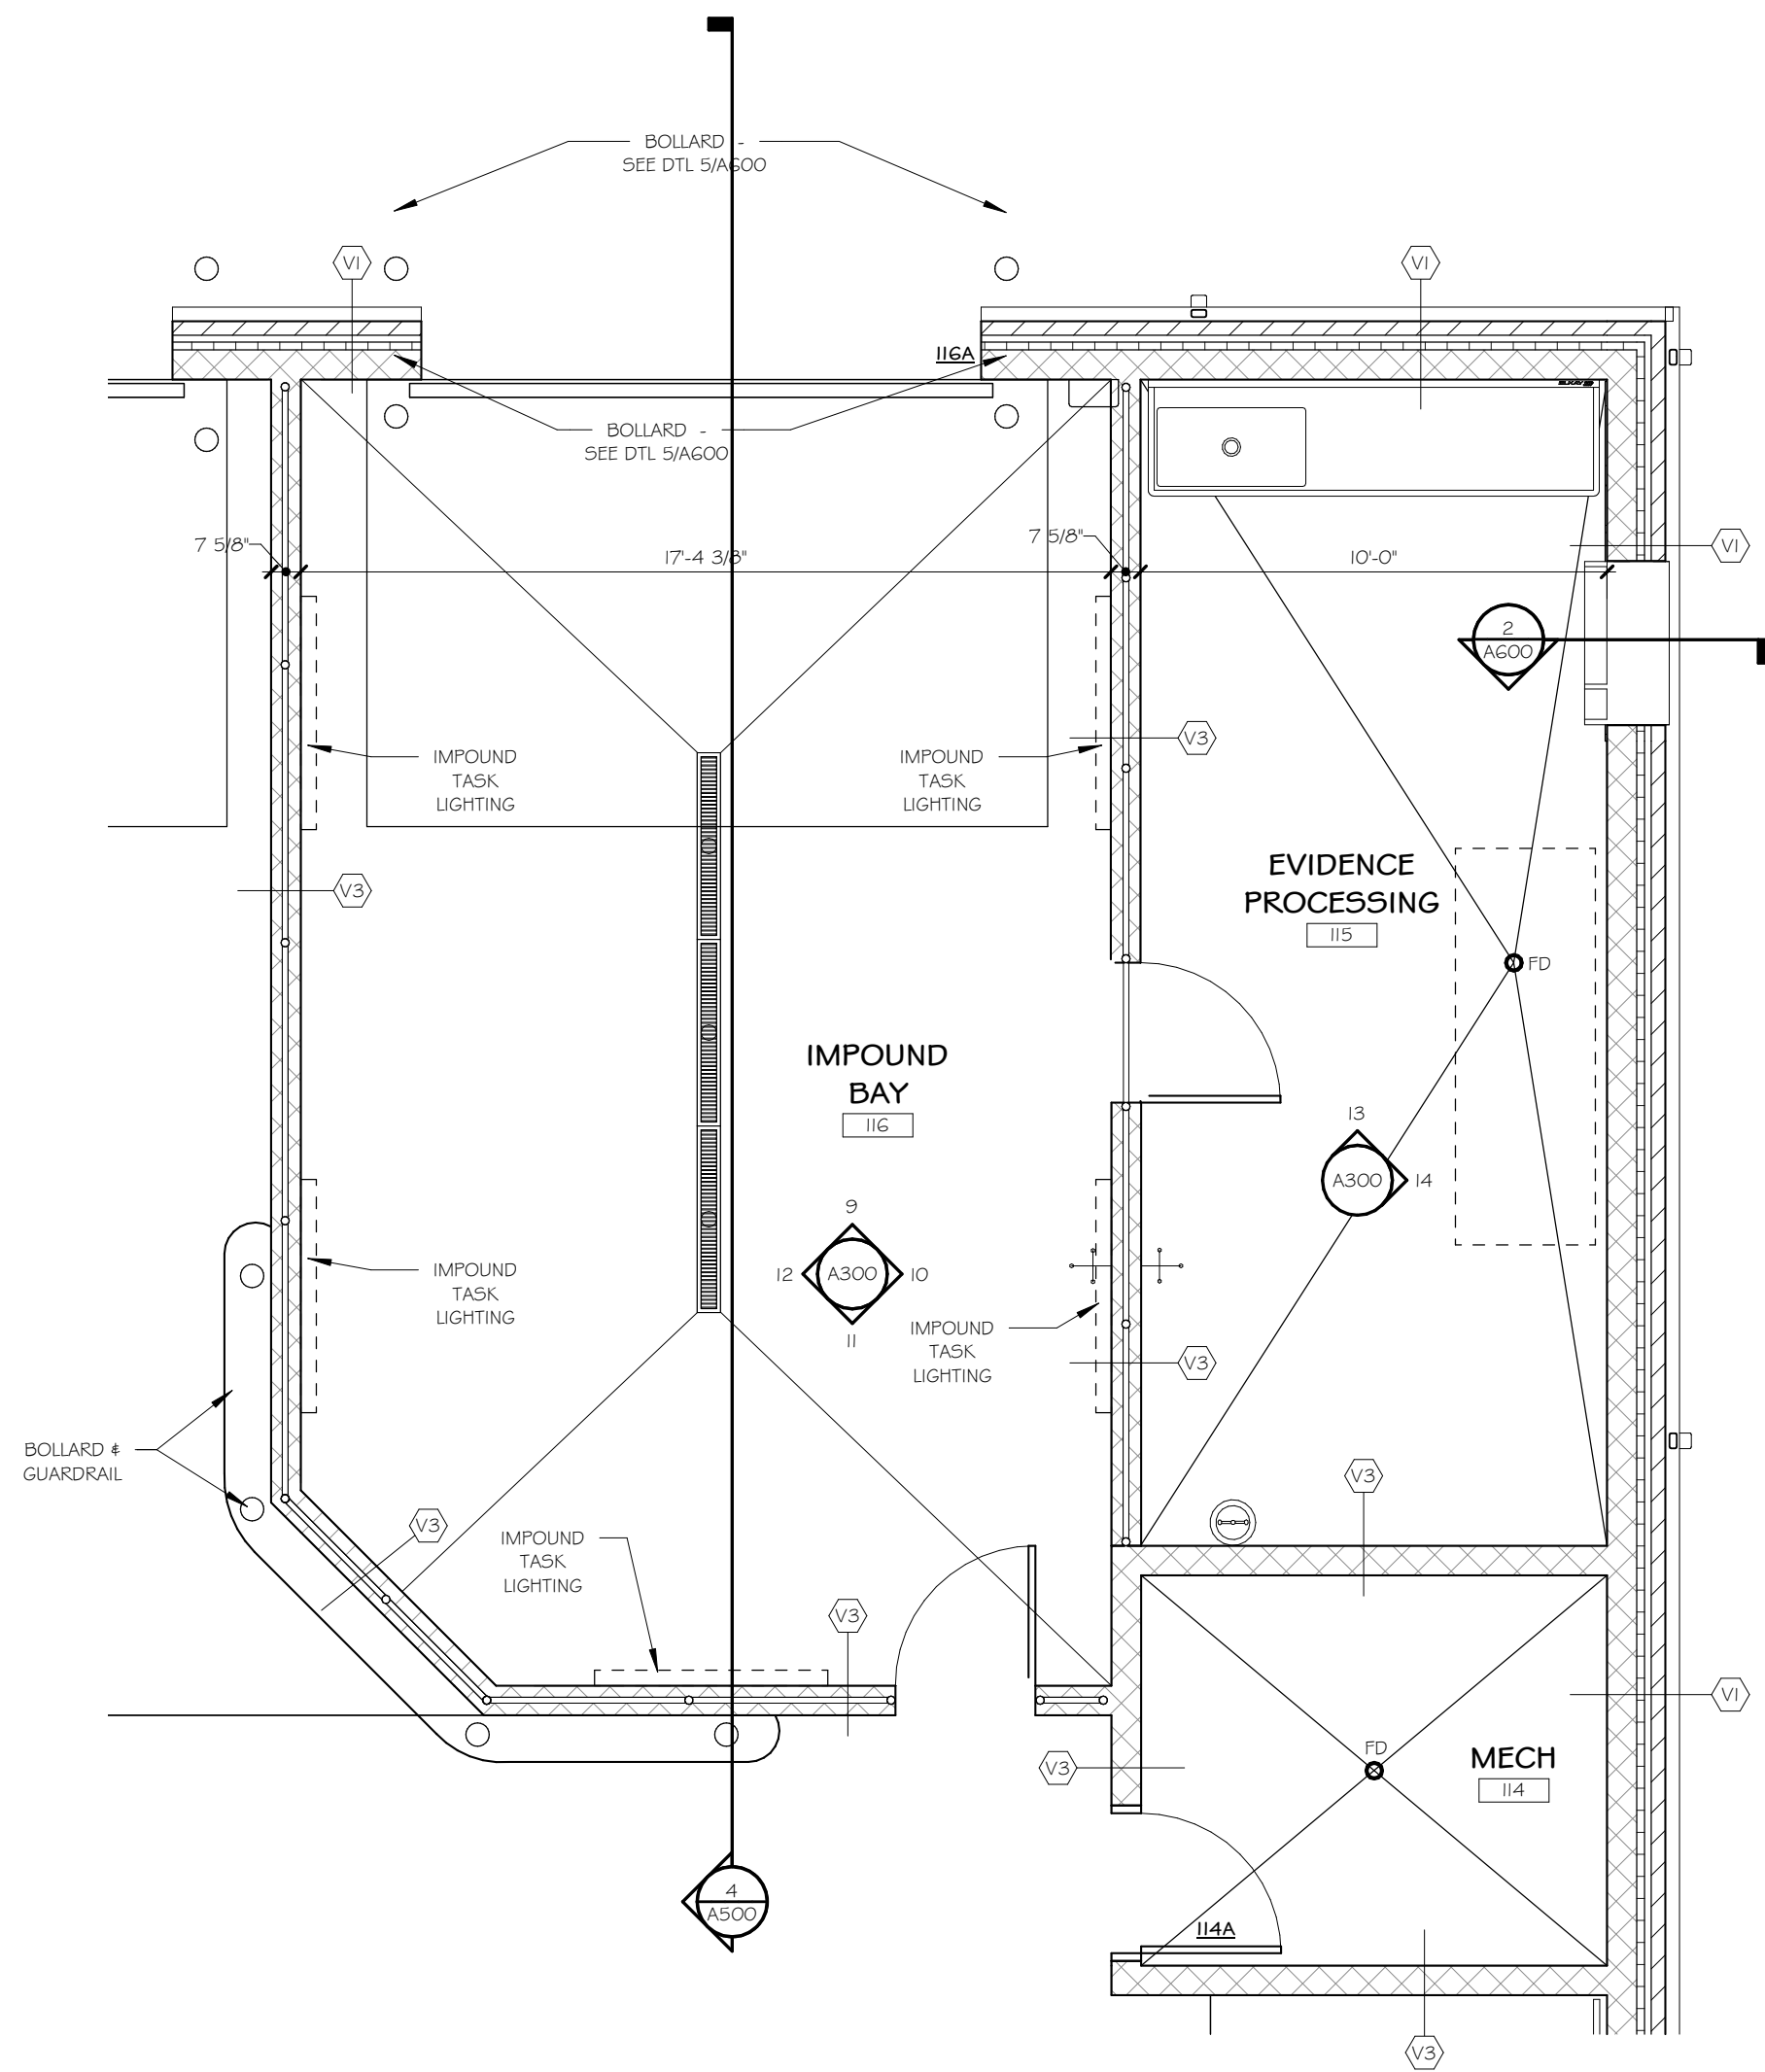

2 EXPANDED IMPOUND PLAN
SCALE: 1/4" = 1'-0"

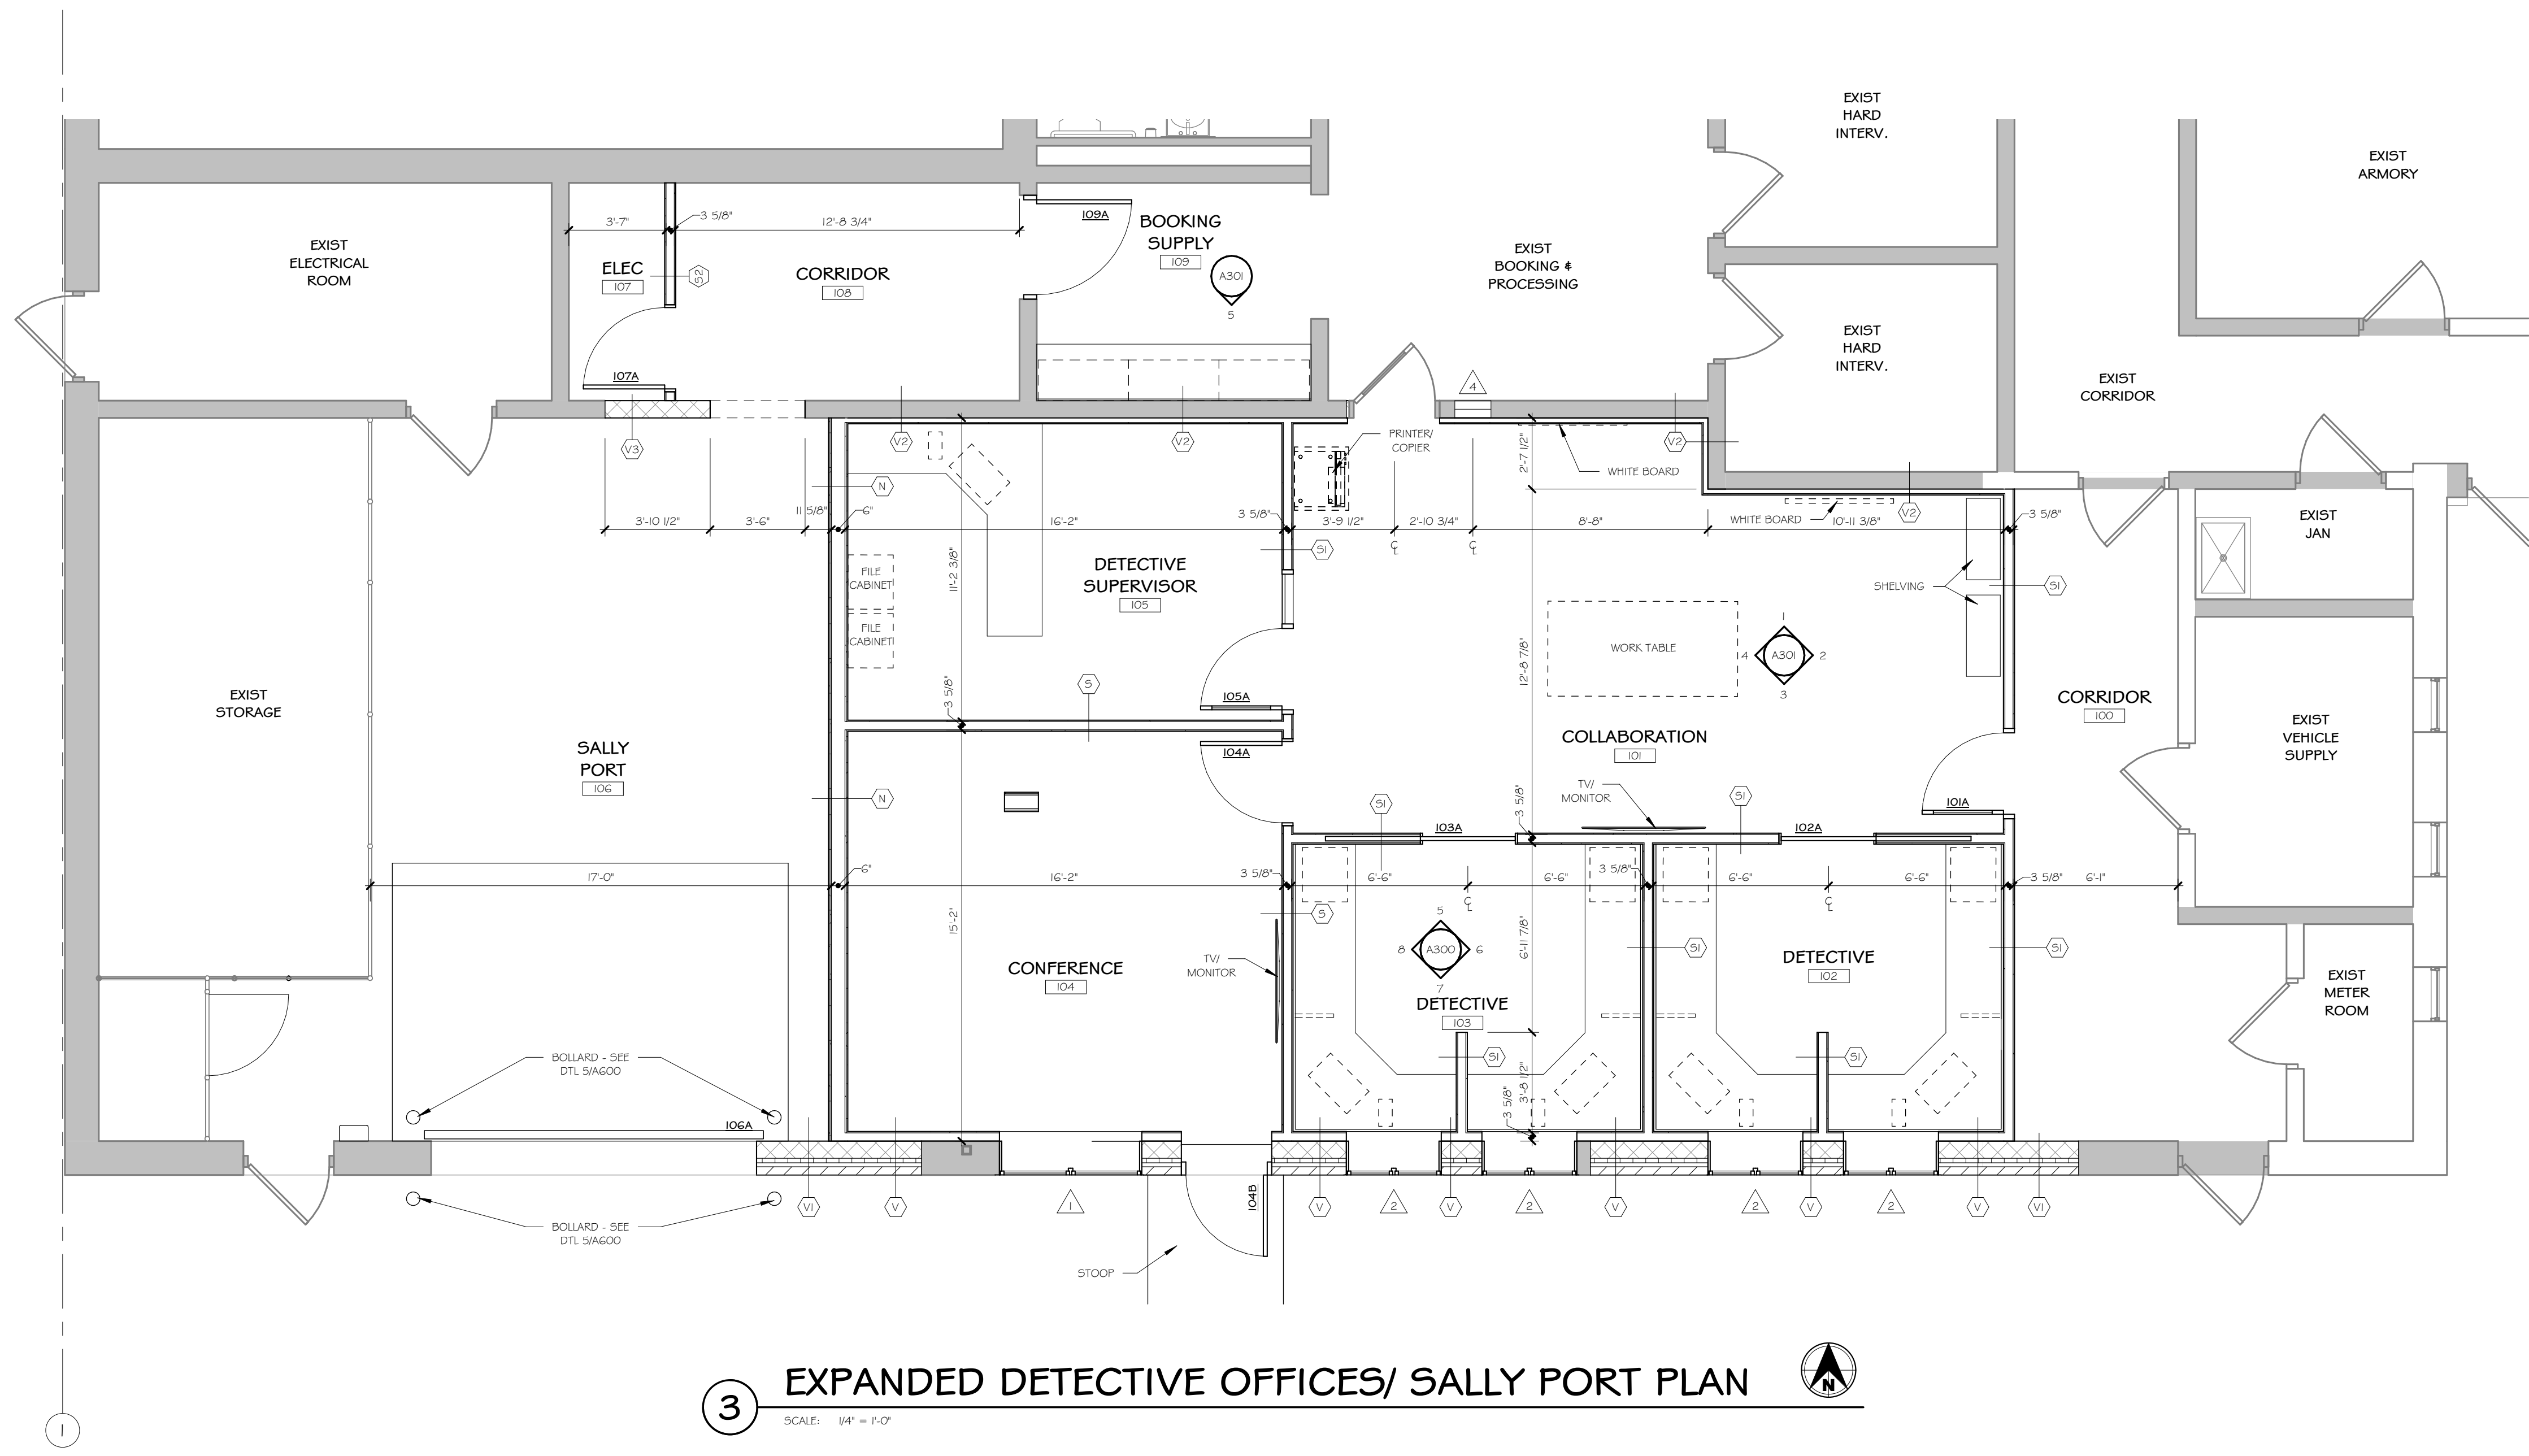

3 EXPANDED DETECTIVE OFFICES/ SALLY PORT PLAN
SCALE: 1/4" = 1'-0"

PRELIMINARY PLANS NOT FOR CONSTRUCTION


Architectural Design Consultants, Inc.
30 Wisconsin Dells Parkway • P.O. Box 580
Lake Delton, WI 53940
Phone: (608) 254-6181 Fax: (608) 254-2139



CITY OF REEDSBURG
POLICE DEPT ADDITION / RENOVATION
REEDSBURG, WISCONSIN
EXPANDED PLANS


Drawn By: P. BEBBER
Checked By: D. CAMERON
Date: 12-05-2019
Scale: AS NOTED
Job Number: 19-069

SHEET NUMBER
A200

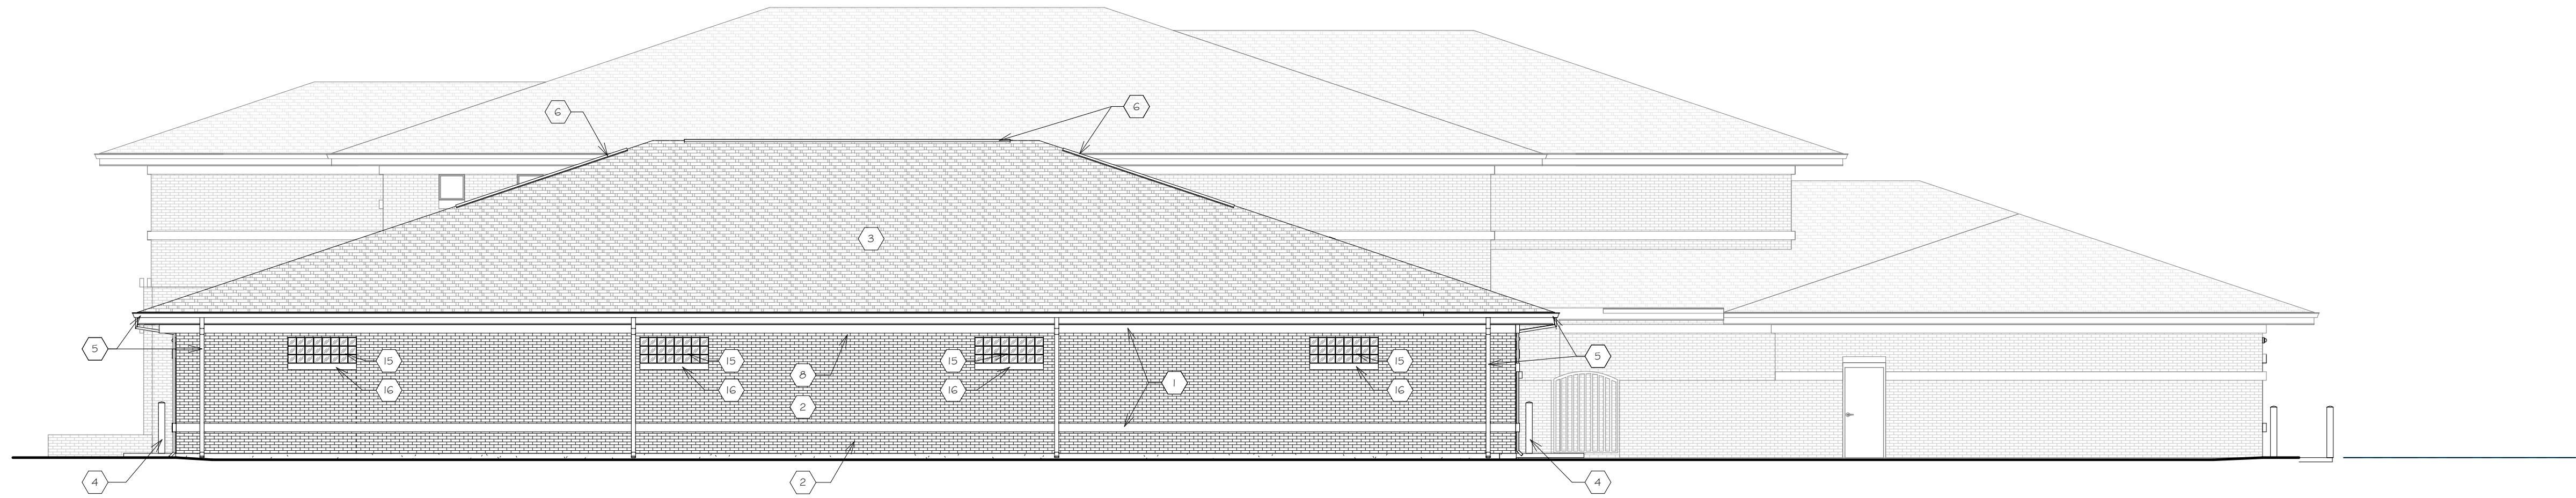

ELEVATION A

SCALE: 1/8" = 1'-0"

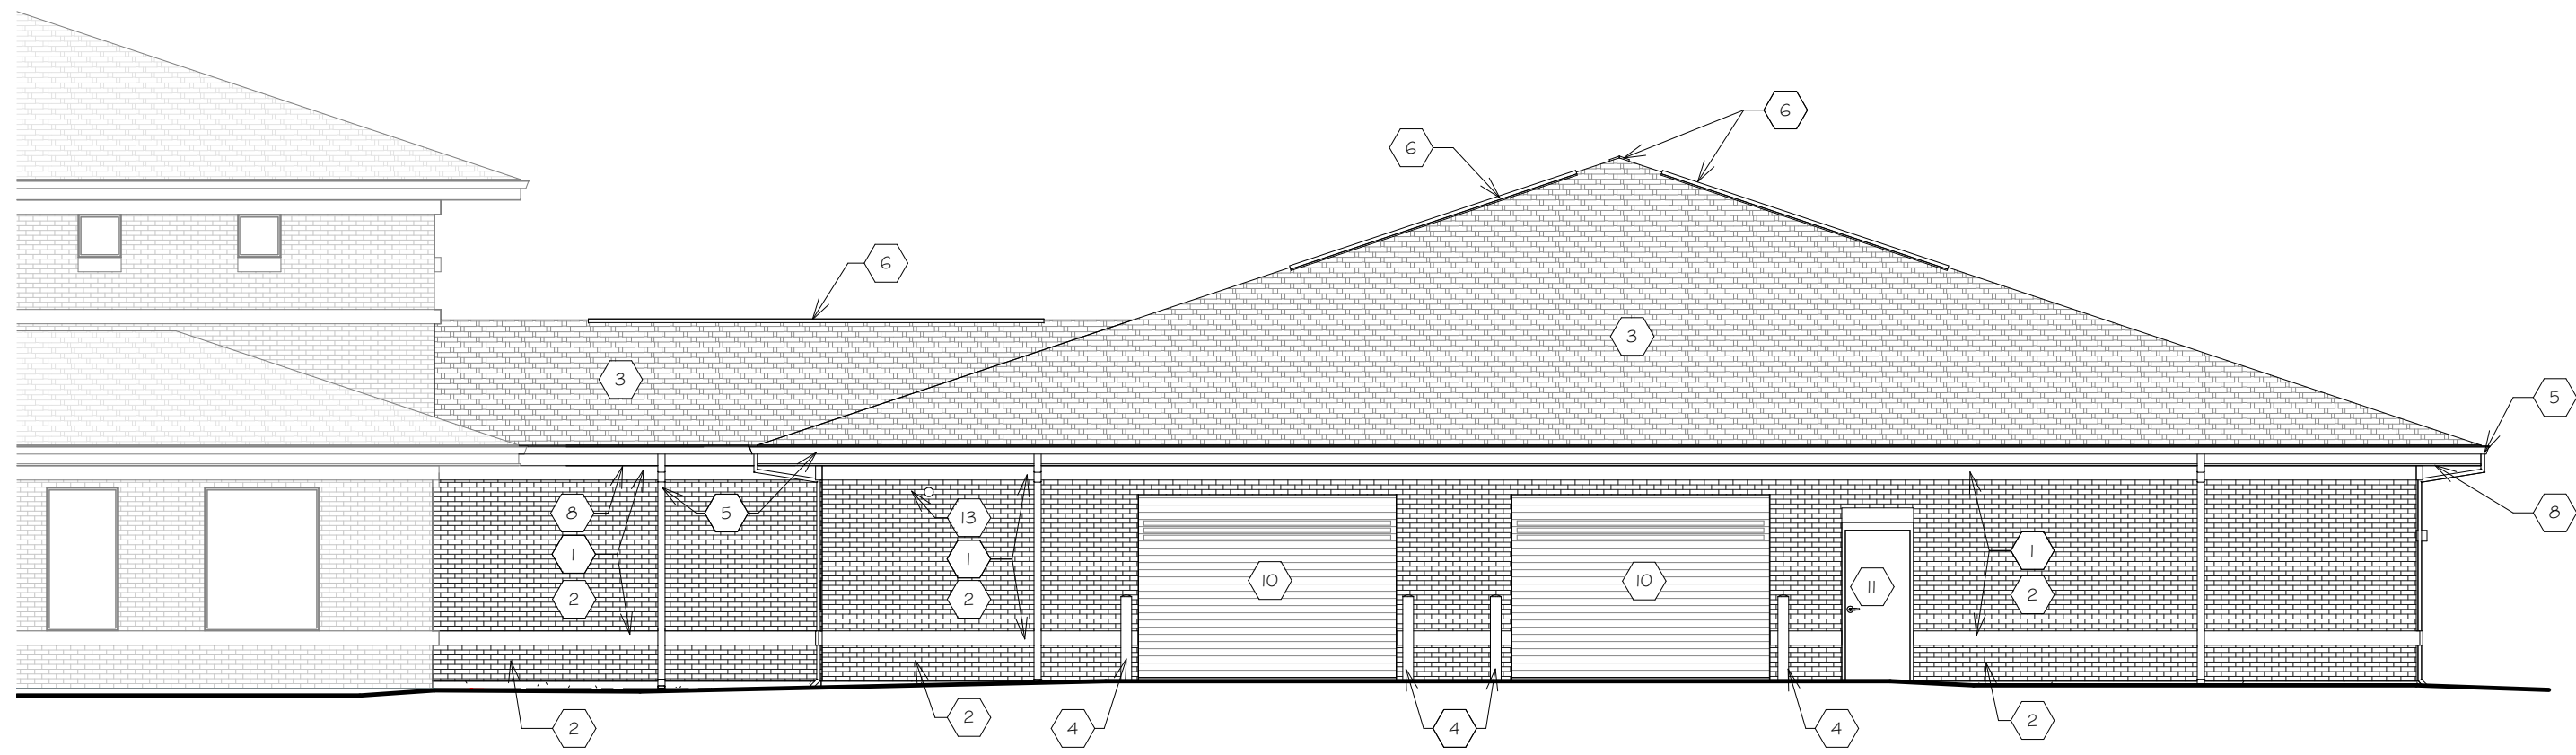


ELEVATION B

SCALE: 1/8" = 1'-0"


EXTERIOR ELEVATION NOTES		
HEXAGON		
1		PRECAST CONCRETE BAND
2		FACE BRICK
3		ASPHALT SHINGLES
4		PIPE BOLLARD
5		PRE-FINISHED ALUMINUM GUTTER & DOWNSPOUT
6		RIDGE VENT
8		EIPS SOFFIT & FASCIA
9		HOSE BIB
10		OVERHEAD DOOR
11		HOLLOW METAL DOOR & FRAME
12		ALUMINUM CLAD WOOD WINDOW
13		SECURITY CAMERA
14		PTAC
15		GLASS BLOCK WINDOW
16		PRECAST CONCRETE SILL

EXTERIOR FINISH SCHEDULE			
BOX	MATERIAL	COLOR / DESCRIPTION	NOTES

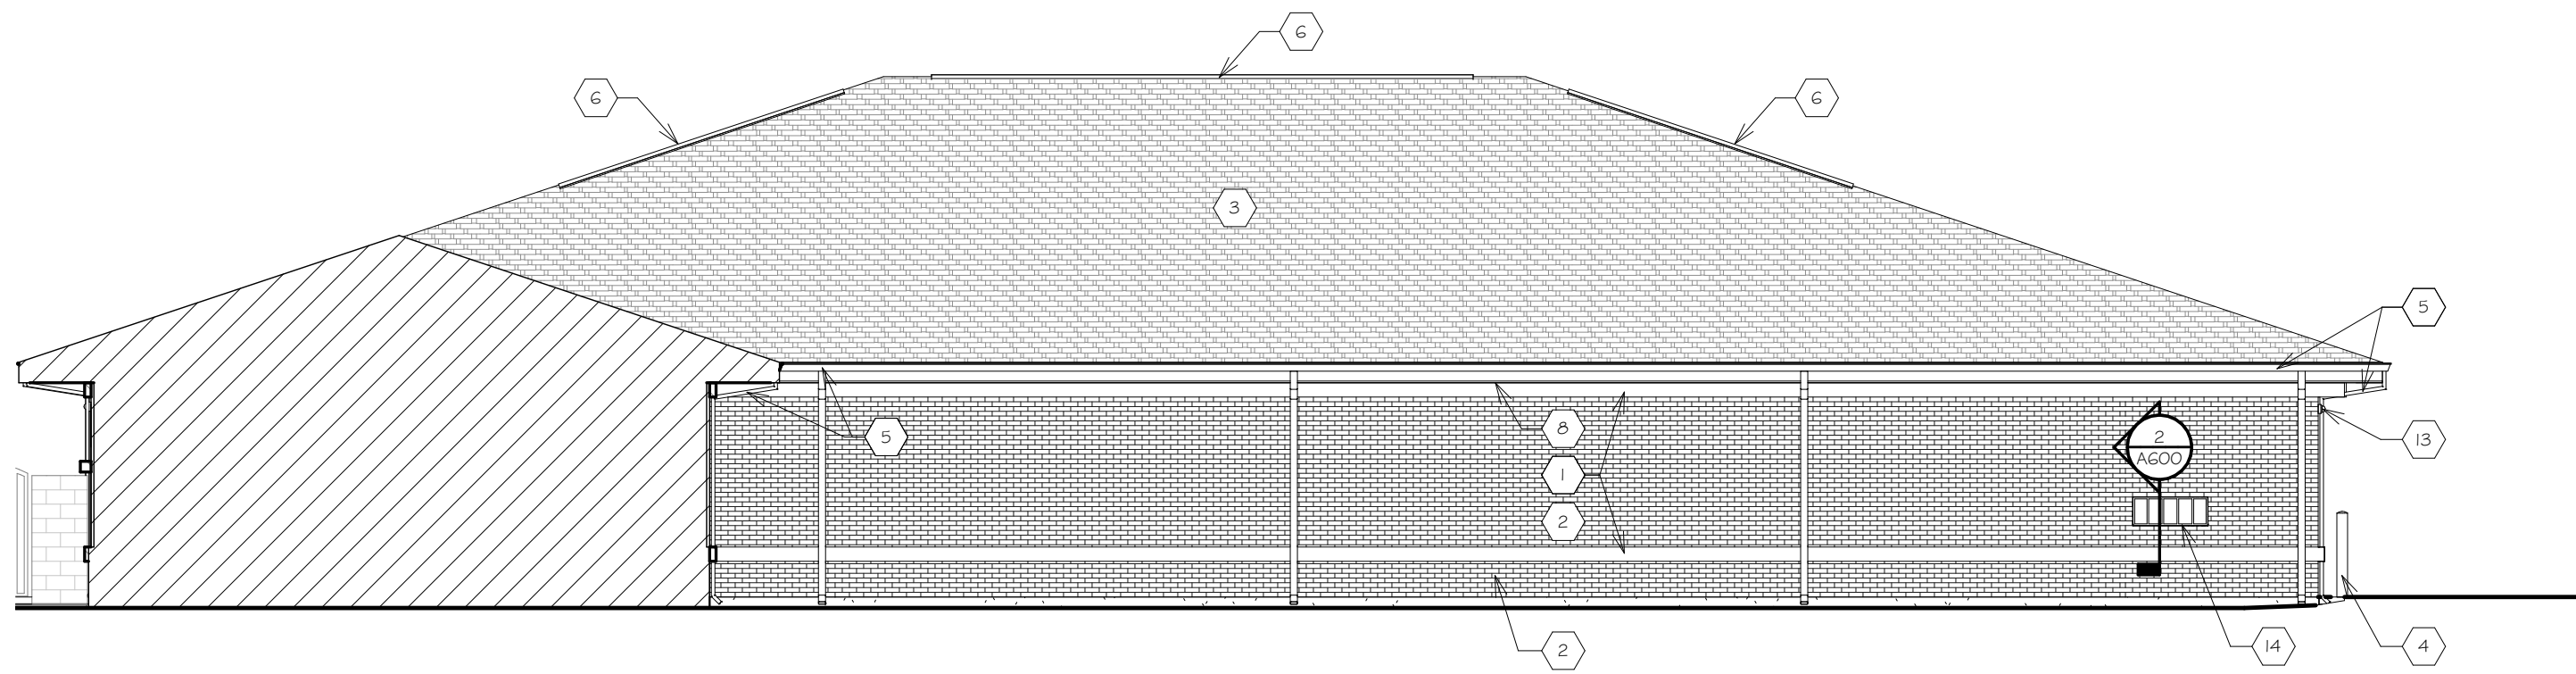

ELEVATION C


SCALE: 1/8" = 1'-0"

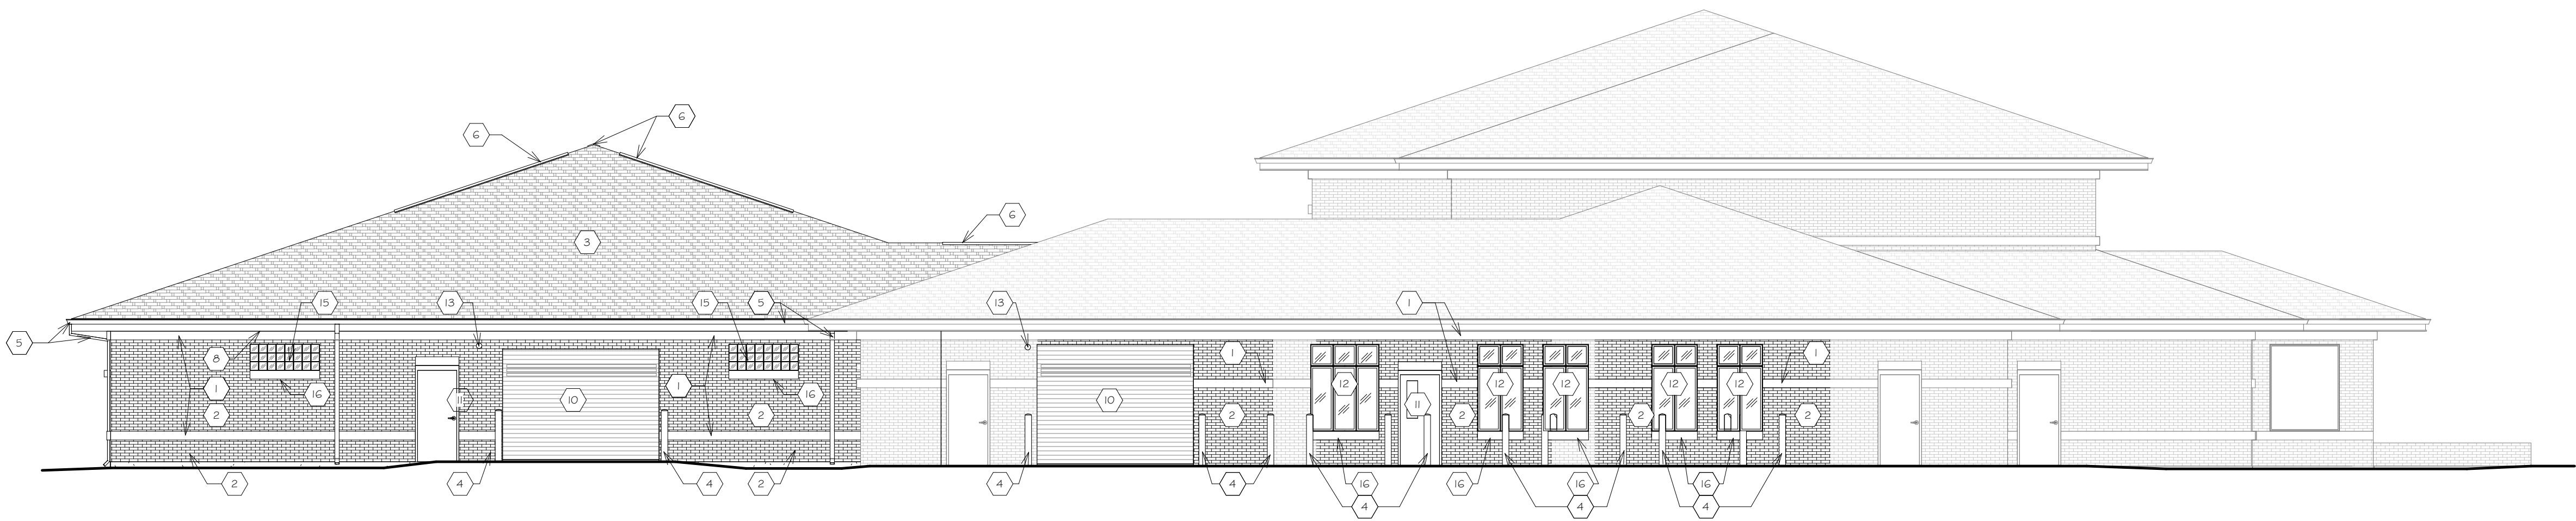

ELEVATION D

SCALE: 1/8" = 1'-0"

LEGEND:	
	NEW WALL
	EXISTING WALL

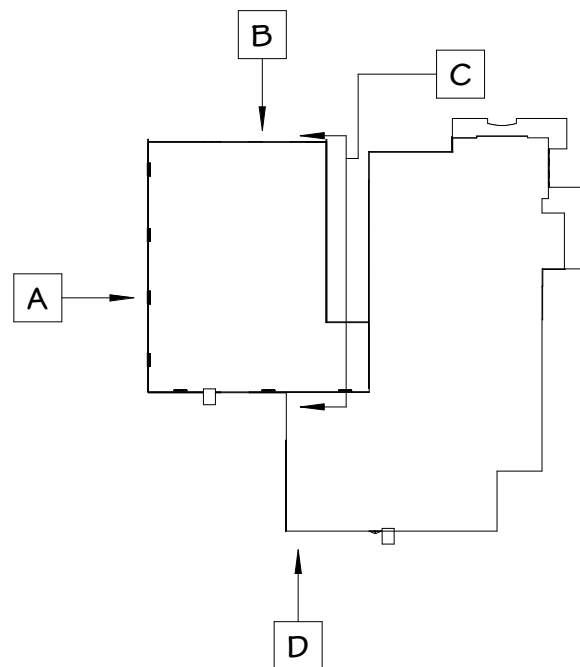

KEY PLAN



PRELIMINARY PLANS NOT FOR CONSTRUCTION

CITY OF REEDSBURG

POLICE DEPT ADDITION / RENOVATION

REEDSBURG WISCONSIN
EXTERIOR ELEVATIONS

Architectural Design Consultants, Inc.

30 Wisconsin Dells Parkway • P.O. Box 580

Lake Delton, WI 53940

Phone: (608) 254-6181 Fax: (608) 254-2139

This document contains confidential or proprietary information of Architectural Design Consultants, Inc.

In whole or in part except as specifically authorized by Architectural Design Consultants, Inc.



Drawn By: P. BEBBER
Checked By: D. CAMERON
Date: 12-05-2019
Scale: AS NOTED
Job Number: 19-069

SHEET NUMBER

A400

